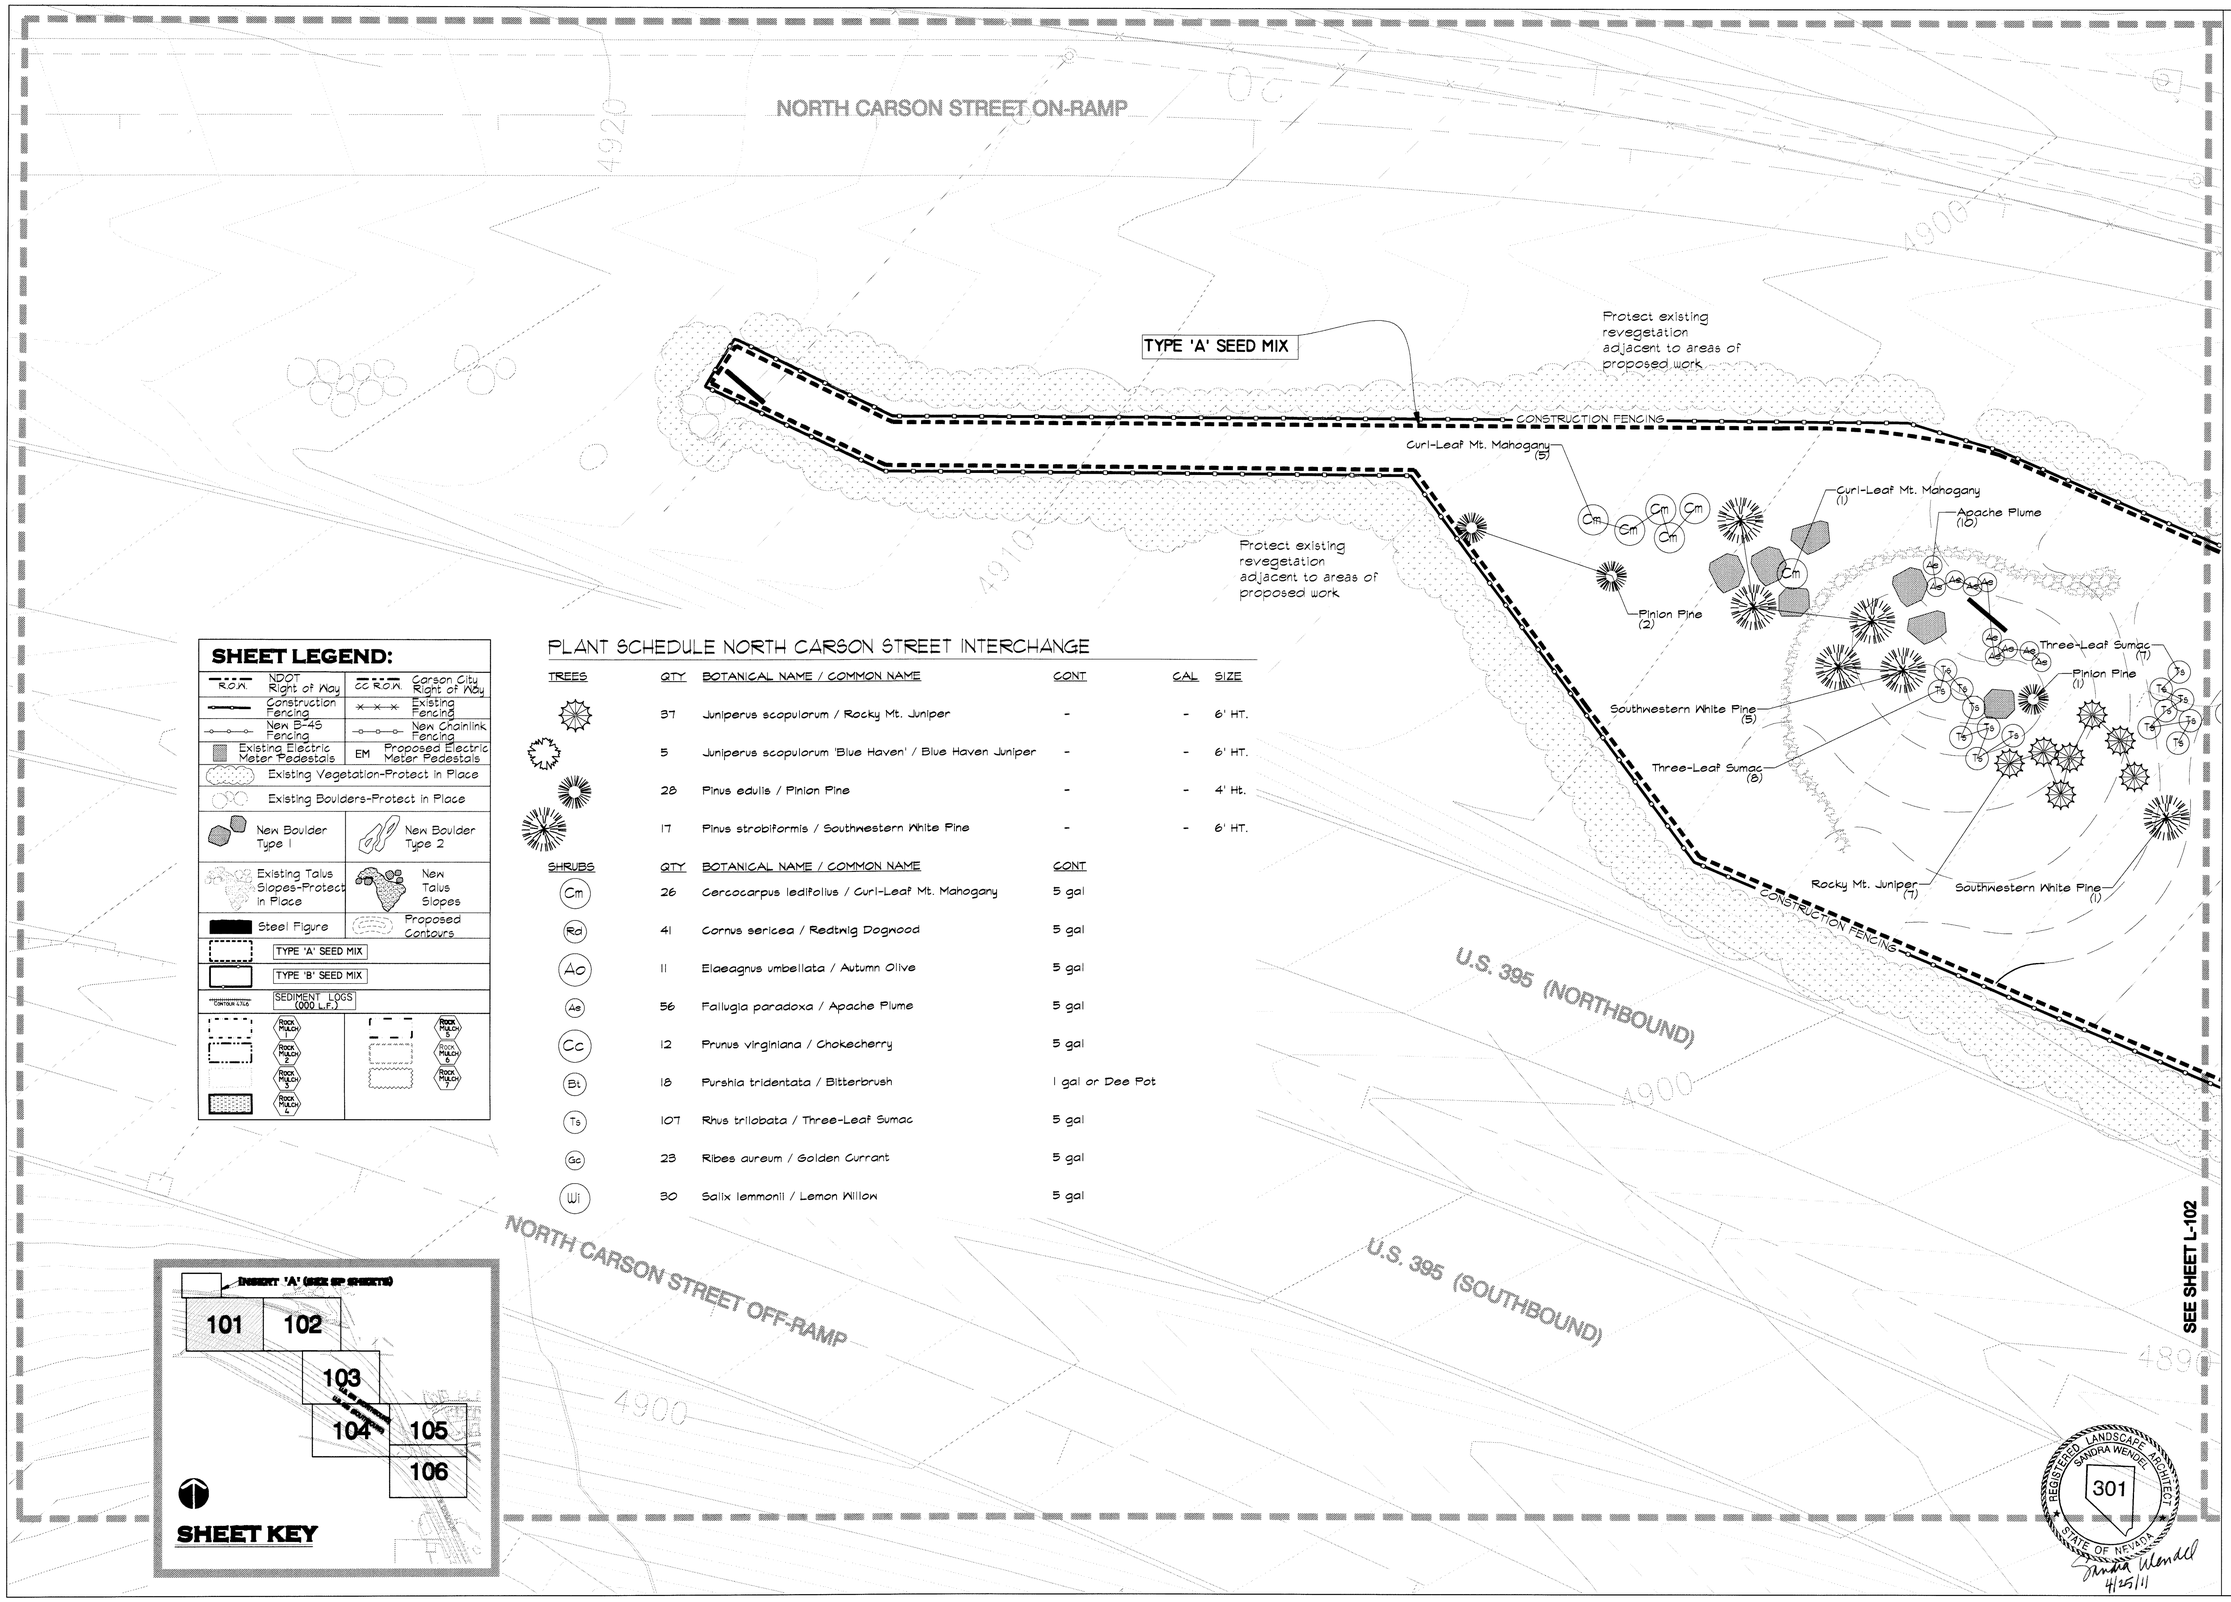

SHEET LEGEND:

R.O.W. NDOT Right of Way	CC R.O.W. Carson City Right of Way
Construction Fencing	Existing Fencing
New 8'-4S Fencing	New Chainlink Fencing
Existing Electric Meter Pedestals	EM Proposed Electric Meter Pedestals
Existing Vegetation-Protect in Place	
Existing Boulders-Protect in Place	
New Boulder Type 1	New Boulder Type 2
Existing Talus Slopes-Protect in Place	New Talus Slopes
Steel Figure	Proposed Contours
TYPE 'A' SEED MIX	
TYPE 'B' SEED MIX	
CONTOUR LTG. SEDIMENT LOGS (000 L.F.)	
ROCK MULCH 1	ROCK MULCH 5
ROCK MULCH 2	ROCK MULCH 6
ROCK MULCH 3	ROCK MULCH 7
ROCK MULCH 4	

PLANT SCHEDULE NORTH CARSON STREET INTERCHANGE

TREES	QTY	BOTANICAL NAME / COMMON NAME	CONT	CAL	SIZE
	37	Juniperus scopulorum / Rocky Mt. Juniper	-	-	6' HT.
	5	Juniperus scopulorum 'Blue Haven' / Blue Haven Juniper	-	-	6' HT.
	28	Pinus edulis / Pinion Pine	-	-	4' Ht.
	17	Pinus strobiformis / Southwestern White Pine	-	-	6' HT.

SHRUBS	QTY	BOTANICAL NAME / COMMON NAME	CONT
Cm	26	Cercocarpus ledifolius / Curl-Leaf Mt. Mahogany	5 gal
Rd	41	Cornus sericea / Redtwig Dogwood	5 gal
Ao	11	Elaeagnus umbellata / Autumn Olive	5 gal
As	56	Fallugia paradoxa / Apache Plume	5 gal
Cc	12	Prunus virginiana / Chokecherry	5 gal
Bt	18	Purshia tridentata / Bitterbrush	1 gal or Dee Pot
Ts	107	Rhus trilobata / Three-Leaf Sumac	5 gal
Gc	23	Ribes aureum / Golden Currant	5 gal
Wi	30	Salix lemmonii / Lemon Willow	5 gal

SHEET KEY

REGISTERED LANDSCAPE ARCHITECT
SANDRA WENDEL
301
STATE OF NEVADA
Sandra Wendel
4/25/11

ISSUE RECORD / REVISION:

PURPOSE	DATE:
BID SET	03/11/11

WINSTON ASSOCIATES
4696 Broadway
Boulder, CO 80304
Tel: 303-440-9200
Fax: 303-449-6911
winstonassociates.com

SANDRA WENDEL & ASSOCIATES
1624 10TH STREET, SUITE 3
MINDEN, NV 89423
PH:775-782-8942 FX:775-782-8943
SANDRA@SWLSA.COM
NV #301 AND CA #2806

CARSON CITY FREEWAY LANDSCAPING PROJECT
CARSON CITY, NEVADA

0 10' 20' 40'
SCALE 1"=20'

PREPARED FOR:

SHEET NAME:
NORTH CARSON STREET INTERCHANGE

DATE: 03/11/11
DRAWN BY: SW
CHECKED BY: SW

SHEET NUMBER:
L-101

PLANT SCHEDULE NORTH CARSON STREET INTERCHANGE

TREES	QTY	BOTANICAL NAME / COMMON NAME	CONT	CAL	SIZE
	37	Juniperus scopulorum / Rocky Mt. Juniper	-	-	6' HT.
	5	Juniperus scopulorum 'Blue Haven' / Blue Haven Juniper	-	-	6' HT.
	28	Pinus edulis / Pinion Pine	-	-	4' Ht.
	17	Pinus strobiformis / Southwestern White Pine	-	-	6' HT.

SHRUBS	QTY	BOTANICAL NAME / COMMON NAME	CONT
Cm	26	Cercocarpus ledifolius / Curl-Leaf Mt. Mahogany	5 gal
Rd	41	Cornus sericea / Redtwig Dogwood	5 gal
Ao	11	Elaeagnus umbellata / Autumn Olive	5 gal
Ae	56	Fallugia paradoxa / Apache Plume	5 gal
Cc	12	Prunus virginiana / Chokecherry	5 gal
Bt	18	Purshia tridentata / Bitterbrush	1 gal or Dee Pot
Ts	107	Rhus trilobata / Three-Leaf Sumac	5 gal
Gc	23	Ribes aureum / Golden Currant	5 gal
Wl	30	Salix lemmonii / Lemon Willow	5 gal

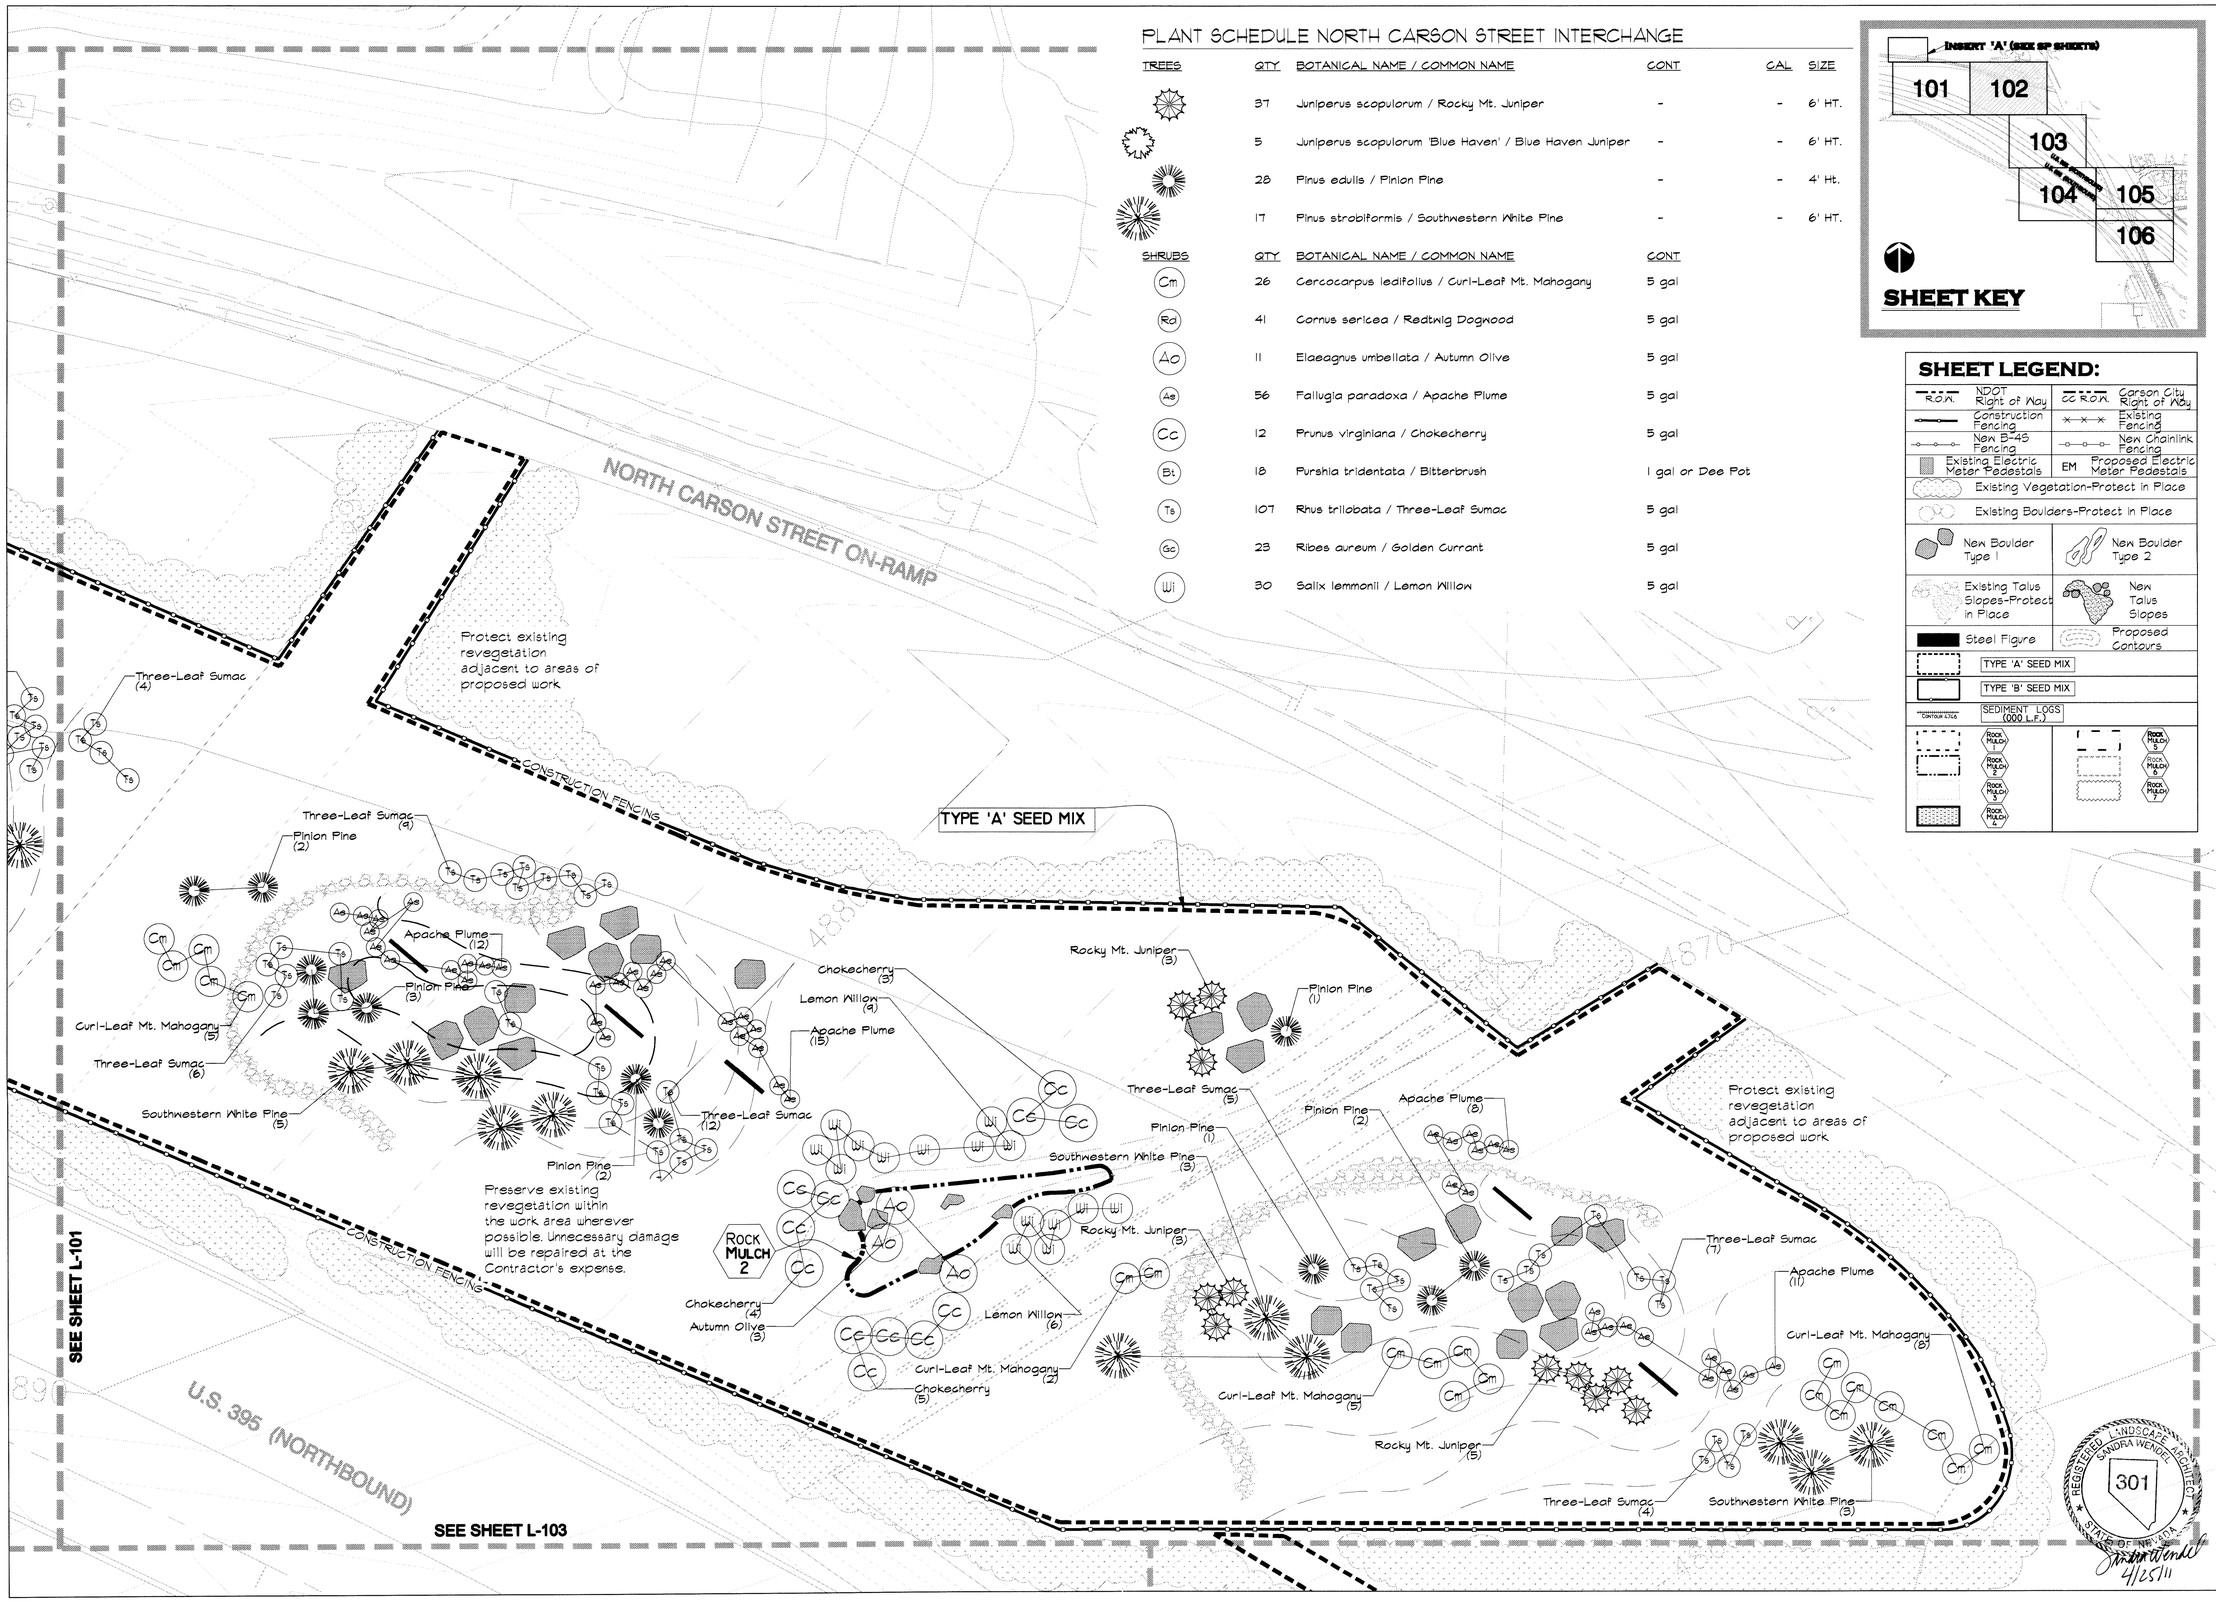

SHEET LEGEND:

R.O.W. NDOT Right of Way	CC R.O.W. Carson City Right of Way
Construction Fencing	Existing Fencing
New B-45 Fencing	New Chainlink Fencing
Existing Electric Meter Pedestals	EM Proposed Electric Meter Pedestals
Existing Vegetation-Protect in Place	
Existing Boulders-Protect in Place	
New Boulder Type 1	New Boulder Type 2
Existing Talus Slopes-Protect in Place	New Talus Slopes
Steel Figure	Proposed Contours
TYPE 'A' SEED MIX	
TYPE 'B' SEED MIX	
CONTOUR 5,716 SEDIMENT LOGS (000 L.F.)	
ROCK MULCH 1 / ROCK MULCH 2 / ROCK MULCH 3 / ROCK MULCH 4	ROCK MULCH 3 / ROCK MULCH 3 / ROCK MULCH 3

ISSUE RECORD / REVISION:

PURPOSE	DATE:
BID SET	03/11/11

WINSTON ASSOCIATES
4696 Broadway
Boulder, CO 80304
Tel: 303-440-9200
Fax: 303-449-6911
winstonassociates.com

SANDRA WENDEL & ASSOCIATES
1624 10TH STREET, SUITE 3
MINDEN, NV 89423
Ph:775-782-8942 Fx:775-782-8943
SANDRA@SWLSA.COM
NV #301 AND CA #2806

CARSON CITY FREEWAY LANDSCAPING PROJECT CARSON CITY, NEVADA

0 10' 20' 40'
SCALE 1"=20'

PREPARED FOR:

SHEET NAME:
NORTH CARSON STREET INTERCHANGE

DATE: 03/11/11
DRAWN BY: SW
CHECKED BY: SW

SHEET NUMBER:
L-102

REGISTERED LANDSCAPE ARCHITECT SANDRA WENDEL 301 STATE OF NEVADA
4/25/11

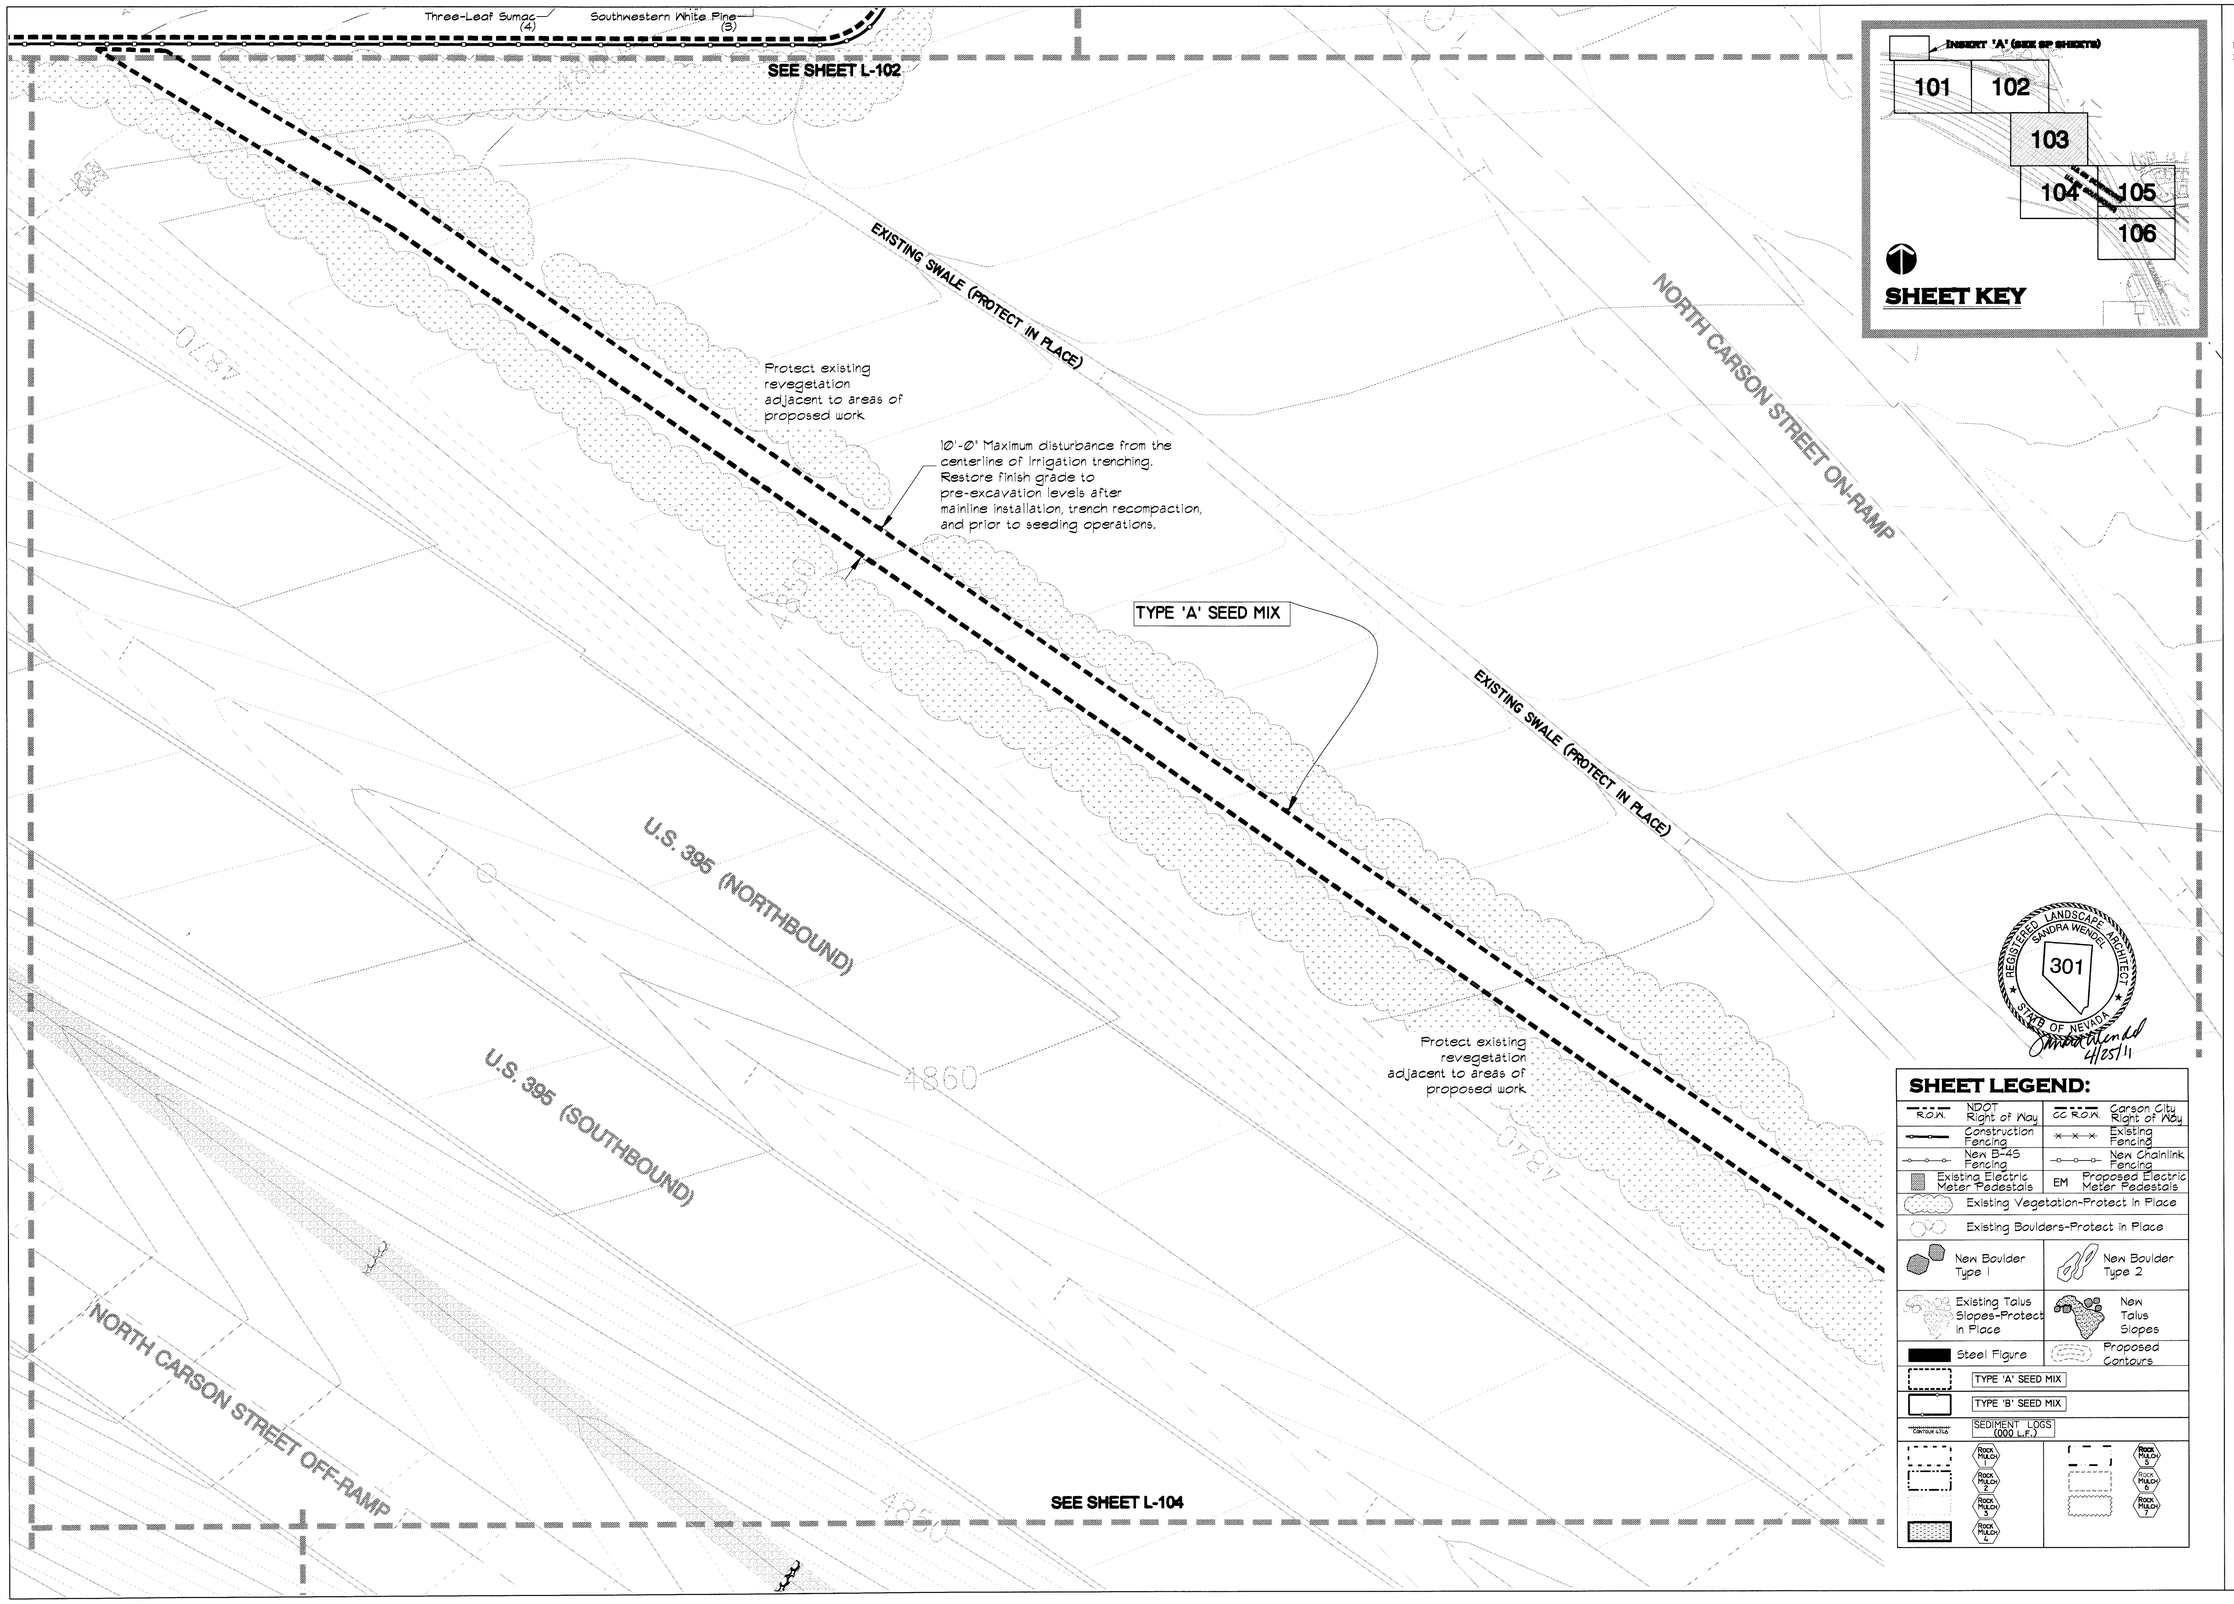

ISSUE RECORD / REVISION:

PURPOSE	DATE:
BID SET	03/11/11

WINSTON W ASSOCIATES
4696 Broadway
Boulder, CO 80304
Tel: 303-440-9200
Fax: 303-449-6911
winstonassociates.com

SANDRA WENDEL & ASSOCIATES
1624 10TH STREET, SUITE 3
MINDEN, NV 89423
PH:775-782-6942 FX:775-782-6943
SANDRA@SWLSA.COM
NV #301 AND CA #2606

CARSON CITY FREEWAY LANDSCAPING PROJECT
CARSON CITY, NEVADA

0 10' 20' 40'
SCALE 1"=20'

PREPARED FOR:

SHEET NAME:
NORTH CARSON STREET INTERCHANGE

DATE: 03/11/11
DRAWN BY: SW
CHECKED BY: SW

SHEET NUMBER:
L-103

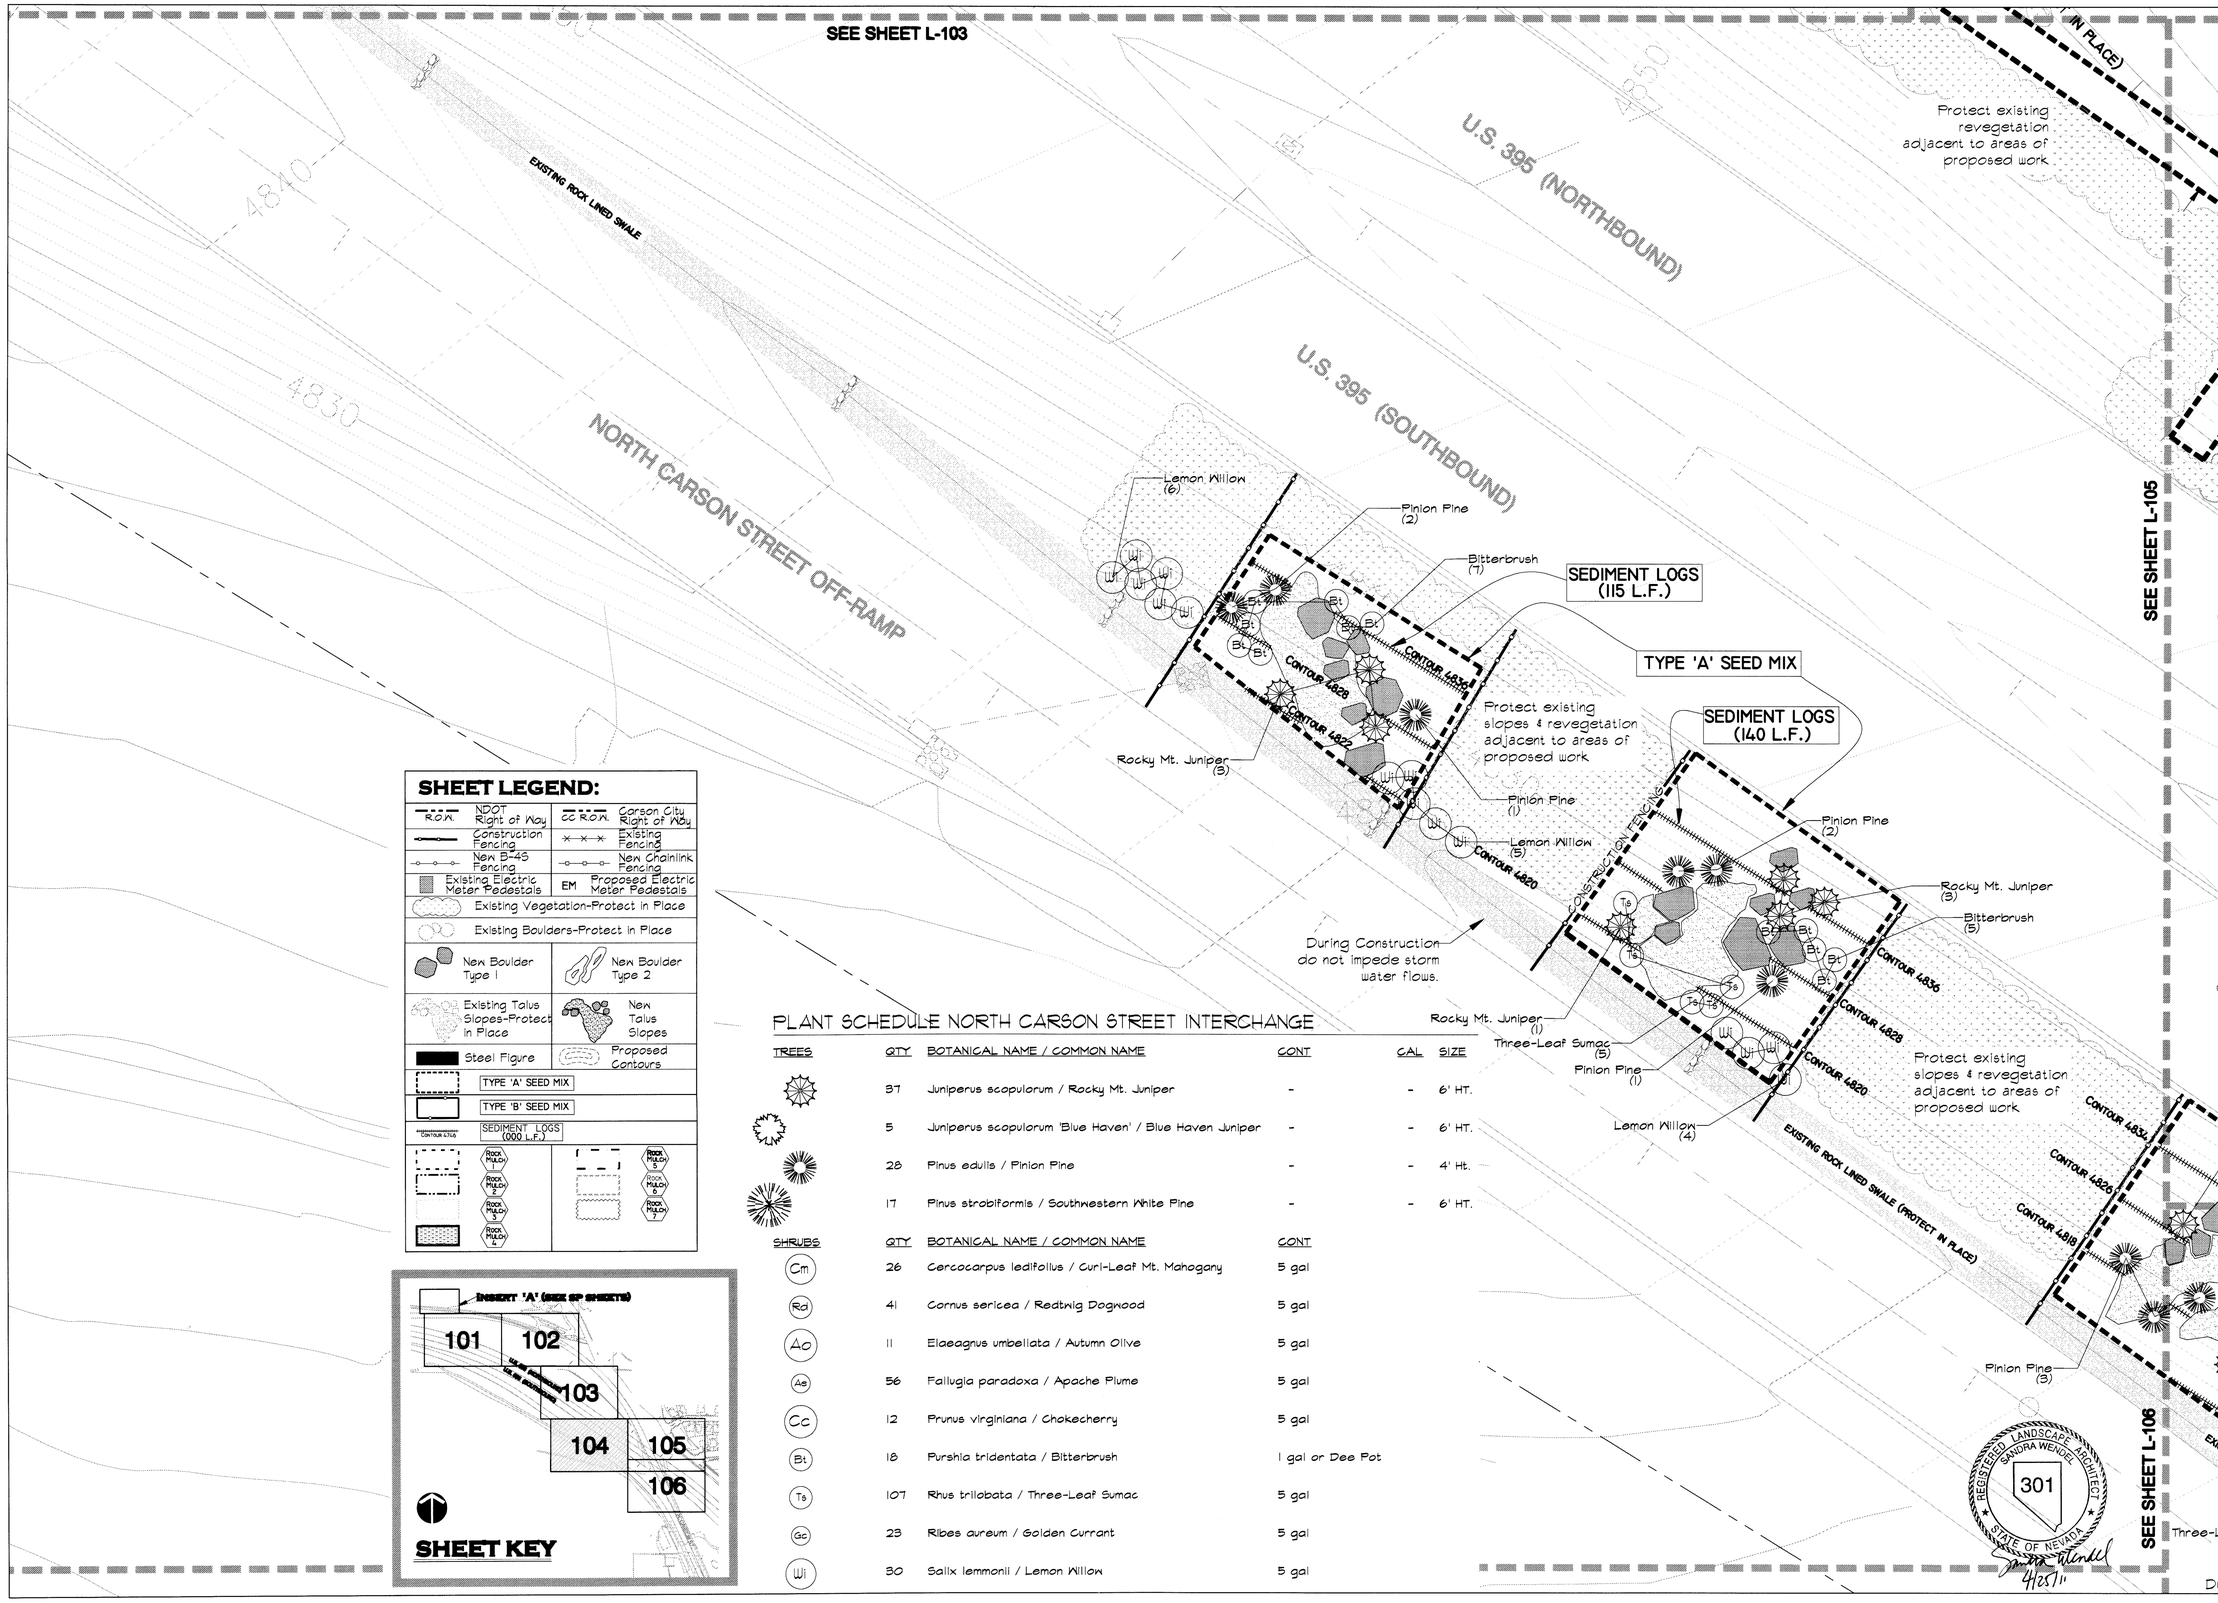

SHEET LEGEND:

R.O.W.	NDOT Right of Way	CC R.O.W.	Carson City Right of Way
	Construction Fencing		Existing Fencing
	New B-45 Fencing		New Chainlink Fencing
	Existing Electric Meter Pedestals	EM	Proposed Electric Meter Pedestals
	Existing Vegetation-Protect in Place		
	Existing Boulders-Protect in Place		
	New Boulder Type 1		New Boulder Type 2
	Existing Talus Slopes-Protect in Place		New Talus Slopes
	Steel Figure		Proposed Contours
	TYPE 'A' SEED MIX		
	TYPE 'B' SEED MIX		
CONTOUR ELEVATION	SEDIMENT LOGS (000 L.F.)		
	ROCK MULCH 1, ROCK MULCH 2, ROCK MULCH 3, ROCK MULCH 4		ROCK MULCH 5, ROCK MULCH 6, ROCK MULCH 7

PLANT SCHEDULE NORTH CARSON STREET INTERCHANGE

TREES	QTY	BOTANICAL NAME / COMMON NAME	CONT	CAL	SIZE
	37	Juniperus scopulorum / Rocky Mt. Juniper	-	-	6' HT.
	5	Juniperus scopulorum 'Blue Haven' / Blue Haven Juniper	-	-	6' HT.
	28	Pinus edulis / Pinion Pine	-	-	4' Ht.
	17	Pinus strobiformis / Southwestern White Pine	-	-	6' HT.

SHRUBS	QTY	BOTANICAL NAME / COMMON NAME	CONT
Cm	26	Cercocarpus ledifolius / Curl-Leaf Mt. Mahogany	5 gal
Rd	41	Cornus sericea / Redtwig Dogwood	5 gal
Ao	11	Elaeagnus umbellata / Autumn Olive	5 gal
As	56	Fallugia paradoxa / Apache Plume	5 gal
Cc	12	Prunus virginiana / Chokecherry	5 gal
Bt	18	Purshia tridentata / Bitterbrush	1 gal or Dee Pot
Ts	107	Rhus trilobata / Three-Leaf Sumac	5 gal
Gc	23	Ribes aureum / Golden Currant	5 gal
Wi	30	Salix lemmonii / Lemon Willow	5 gal

REGISTERED LANDSCAPE ARCHITECT SANDRA WENDEL 301 STATE OF NEVADA
4/28/11

ISSUE RECORD / REVISION:

PURPOSE	DATE:
BID SET	03/11/11

WINSTON ASSOCIATES
4696 Broadway
Boulder, CO 80304
Tel: 303-440-9200
Fax: 303-449-6911
winstonassociates.com

SANDRA WENDEL & ASSOCIATES
1624 10TH STREET, SUITE 3
MINDEN, NV 89423
Ph:775-782-8942 Fx:775-782-8943
SANDRA@SWLSA.COM
NV #301 AND CA #2806

CARSON CITY FREEWAY LANDSCAPING PROJECT CARSON CITY, NEVADA

0 10' 20' 40'
SCALE 1"=20'

PREPARED FOR:

SHEET NAME:
NORTH CARSON STREET INTERCHANGE

DATE: 03/11/11
DRAWN BY: SW
CHECKED BY: SW

SHEET NUMBER:
L-104

10'-0" Maximum disturbance from the centerline of irrigation trenching. Restore finish grade to pre-excavation levels after mainline installation, trench recompaction, and prior to seeding operations.

TYPE 'A' SEED MIX

TYPE 'A' SEED MIX

Protect existing revegetation adjacent to areas of proposed work

NORTH CARSON STREET ON-RAMP

U.S. 395 (NORTHBOUND)

SEE SHEET L-104

REFERENCE PLANT LEGEND SHEET L-104

U.S. 395 (SOUTHBOUND)

TYPE 'A' SEED MIX

TYPE 'A' SEED MIX

NOTE: THIS WORK IS OUTSIDE OF NDOT RIGHT-OF-WAY

GENOA LANE

Street Cut: See Sheet 1-105, D-704, Detail 24 for AC Cut and Patch Details and SD-809, Detail 1 for Concrete Sidewalk Construction.

Protect existing vegetation adjacent to areas of proposed work

IMUS ROAD

10'-0" Maximum disturbance from the centerline of irrigation trenching. Restore finish grade to pre-excavation levels after mainline installation, trench recompaction, and prior to seeding operations.

NOTE: THIS WORK IS OUTSIDE OF NDOT RIGHT-OF-WAY

Protect existing revegetation adjacent to areas of proposed work

10'-0" Maximum disturbance from the centerline of irrigation trenching. Restore finish grade to pre-excavation levels after mainline installation, trench recompaction, and prior to seeding operations.

TYPE 'A' SEED MIX

W. BONANZA DRIVE

SEE SHEET L-106

Rocky Mt. Juniper (1)

Rocky Mt. Juniper (4)

Three-Leaf Sumac (8)

SEDIMENT LOGS (232 L.F.)

Three-Leaf Sumac (3)

CONTOUR 4834

CONTOUR 4828

CONTOUR 4818

CONTOUR 4810

Pinion Pine (1)

EXISTING ROCK LINED SWALE (PROTECT IN PLACE)

Three-Leaf Sumac (2)

Bitterbrush (6)

During Construction do not impede storm water flows.

Redbrnig Dogwood (8)

Protect existing revegetation adjacent to areas of proposed work

TYPE 'A' SEED MIX

IMUS ROAD

U.S. 395 (NO

REGISTERED LANDSCAPE ARCHITECT SANDRA WENDEL 301 STATE OF NEVADA

Sandra Wendel 4/25/11

INSERT 'A' (SEE GP SHEETS)

101 102 103 104 105 106

SHEET KEY

SHEET LEGEND:

R.O.W. NDOT Right of Way	CC R.O.W. Carson City Right of Way
Construction Fencing	Existing Fencing
New B-49 Fencing	New Chainlink Fencing
Existing Electric Meter Pedestals	EM Proposed Electric Meter Pedestals
Existing Vegetation-Protect in Place	
Existing Boulders-Protect in Place	
New Boulder Type 1	New Boulder Type 2
Existing Talus Slopes-Protect in Place	New Talus Slopes
Steel Figure	Proposed Contours
TYPE 'A' SEED MIX	
TYPE 'B' SEED MIX	
CONTOUR ELEV.	SEDIMENT LOGS (000 L.F.)
ROCK MULCH 1, ROCK MULCH 2, ROCK MULCH 3, ROCK MULCH 4	ROCK MULCH 5, ROCK MULCH 6, ROCK MULCH 7

ISSUE RECORD / REVISION:

PURPOSE	DATE:
BID SET	03/11/11

WINSTON ASSOCIATES
4696 Broadway
Boulder, CO 80304
Tel: 303-440-9200
Fax: 303-449-6911
winstonassociates.com

SANDRA WENDEL & ASSOCIATES
1624 10TH STREET, SUITE 3
MINDEN, NV 89423
Ph:775-782-8942 Fx:775-782-8943
SANDRA@SWLSA.COM
NV #301 AND CA #2806

CARSON CITY FREEWAY LANDSCAPING PROJECT CARSON CITY, NEVADA

0 10' 20' 40'

SCALE 1"=20'

PREPARED FOR:

SHEET NAME:
NORTH CARSON STREET INTERCHANGE

DATE: 03/11/11

DRAWN BY: SW

CHECKED BY: SW

SHEET NUMBER:
L-105

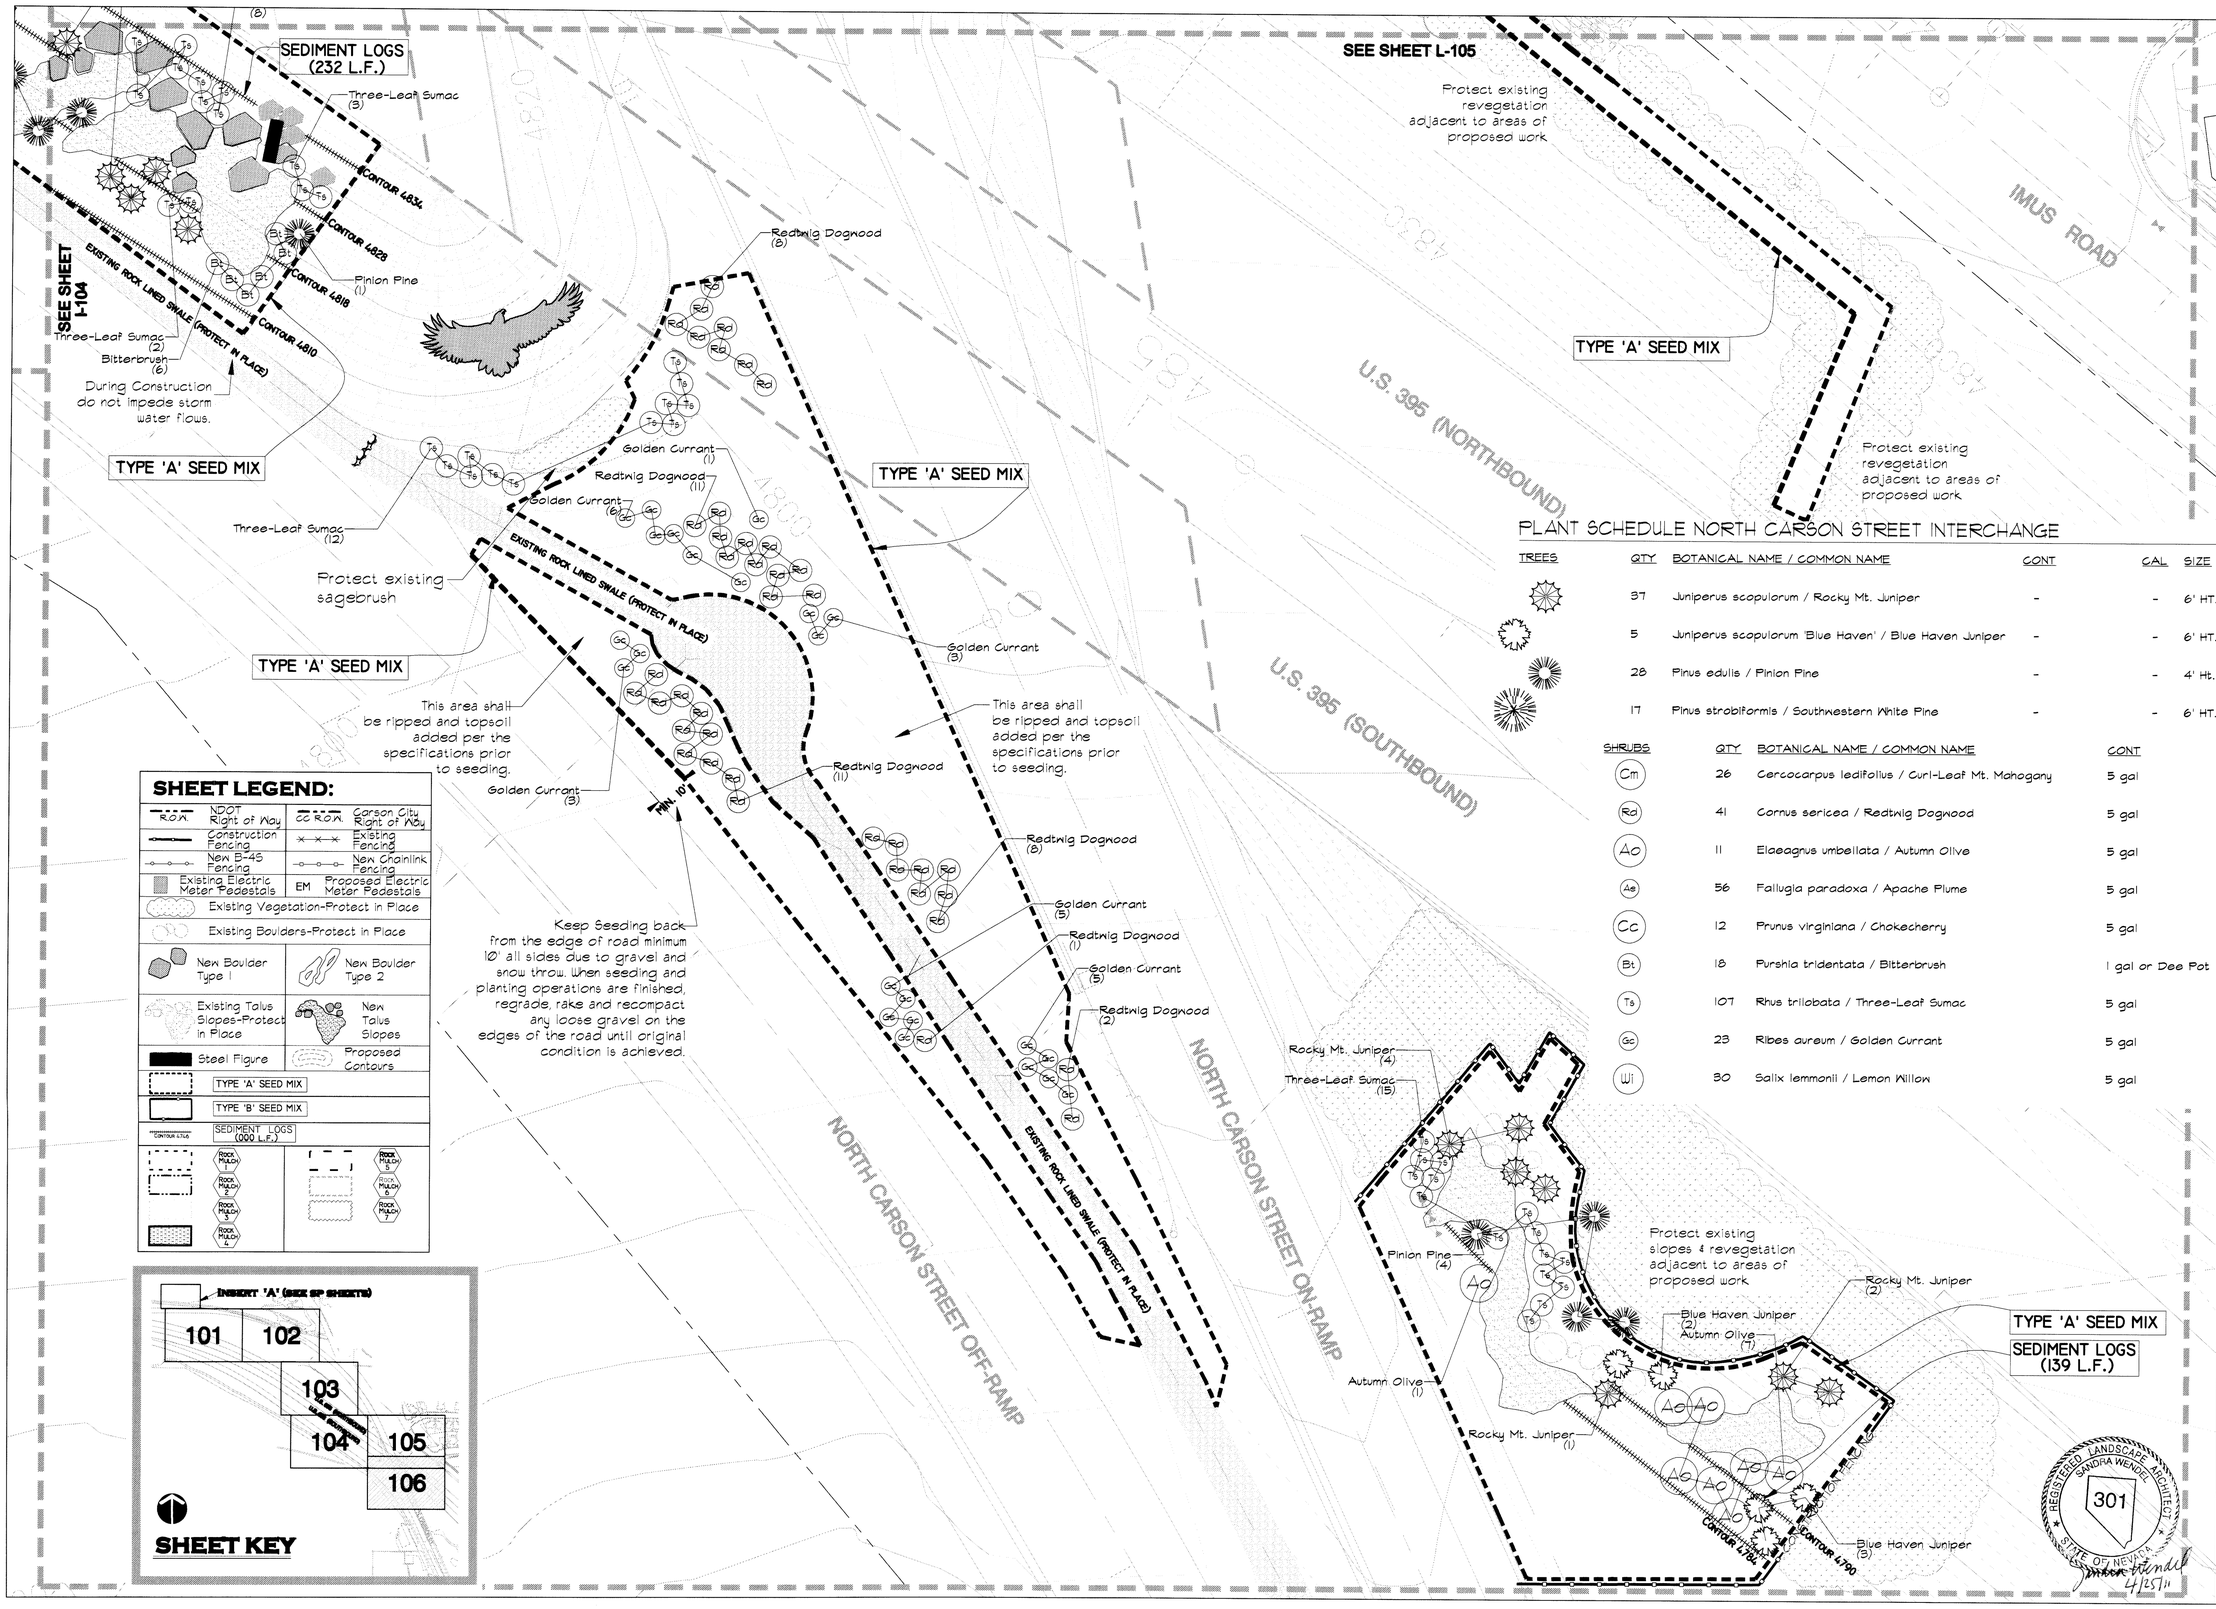

SHEET LEGEND:

R.O.W. NDOT Right of Way	CC R.O.W. Carson City Right of Way
Construction Fencing	Existing Fencing
New B-45 Fencing	New Chainlink Fencing
Existing Electric Meter Pedestals	EM Proposed Electric Meter Pedestals
Existing Vegetation-Protect in Place	
Existing Boulders-Protect in Place	
New Boulder Type 1	New Boulder Type 2
Existing Talus Slopes-Protect in Place	New Talus Slopes
Steel Figure	Proposed Contours
TYPE 'A' SEED MIX	
TYPE 'B' SEED MIX	
CONTOUR L.T.G.	SEDIMENT LOGS (000 L.F.)
ROCK MULCH 1	ROCK MULCH 5
ROCK MULCH 2	ROCK MULCH 6
ROCK MULCH 3	ROCK MULCH 7
ROCK MULCH 4	

SHEET KEY

PLANT SCHEDULE NORTH CARSON STREET INTERCHANGE

TREES	QTY	BOTANICAL NAME / COMMON NAME	CONT	CAL	SIZE
	37	Juniperus scopulorum / Rocky Mt. Juniper	-	-	6' HT.
	5	Juniperus scopulorum 'Blue Haven' / Blue Haven Juniper	-	-	6' HT.
	28	Pinus edulis / Pinion Pine	-	-	4' Ht.
	17	Pinus strobiformis / Southwestern White Pine	-	-	6' HT.

SHRUBS	QTY	BOTANICAL NAME / COMMON NAME	CONT
Cm	26	Cercocarpus ledifolius / Curl-Leaf Mt. Mahogany	5 gal
Rd	41	Cornus sericea / Redtwig Dognood	5 gal
Ao	11	Elaeagnus umbellata / Autumn Olive	5 gal
Ag	56	Fallugia paradoxa / Apache Plume	5 gal
Cc	12	Prunus virginiana / Chokecherry	5 gal
Bt	18	Purshia tridentata / Bitterbrush	1 gal or Dee Pot
Ts	107	Rhus trilobata / Three-Leaf Sumac	5 gal
Gc	23	Ribes aureum / Golden Currant	5 gal
Wl	30	Salix lemmonii / Lemon Willow	5 gal

ISSUE RECORD / REVISION:

PURPOSE	DATE:
BID SET	03/11/11

WINSTON ASSOCIATES
4696 Broadway
Boulder, CO 80304
Tel: 303-440-9200
Fax: 303-449-6911
winstonassociates.com

SANDRA WENDEL & ASSOCIATES
1624 10TH STREET, SUITE 3
MINDEN, NV 89423
PH:775-782-8942 FX:775-782-8943
SANDRA@SWLSA.COM
NV #301 AND CA #2806

CARSON CITY FREEWAY LANDSCAPING PROJECT CARSON CITY, NEVADA

0 10' 20' 40'
SCALE 1"=20'

PREPARED FOR:

SHEET NAME:
NORTH CARSON STREET INTERCHANGE

DATE: 03/11/11
DRAWN BY: SW
CHECKED BY: SW

SHEET NUMBER:
L-106

PLANT SCHEDULE ARROWHEAD DRIVE INTERCHANGE

TREES	QTY	BOTANICAL NAME / COMMON NAME	CONT	CAL	SIZE
	10	Calocedrus decurrens / Incense Cedar	-	-	6' HT.
	7	Gleditsia triacanthos 'Skyline' / Skyline Honeylocust	-	2"Cal	-
	7	Juniperus scopulorum / Rocky Mt. Juniper	-	-	6' HT.
	6	Juniperus scopulorum 'Blue Haven' / Blue Haven Juniper	-	-	6' HT.
	9	Pinus edulis / Pinion Pine	-	-	4' Ht.
	11	Pinus jeffreyi / Jeffrey Pine	-	-	6' HT.
	1	Pinus strobiformis / Southwestern White Pine	-	-	6' HT.
	6	Quercus rubra / Red Oak	-	2"Cal	-
	10	Robinia pseudoacacia 'Frisia' / Frisia Locust	-	2"Cal	-
	9	Ulmus 'Frontier' / Frontier Elm	-	2"Cal	-

SHRUBS	QTY	BOTANICAL NAME / COMMON NAME	CONT
Ss	22	Amelanchier utahensis / Serviceberry	5 gal
Cm	14	Cercocarpus ledifolius / Curl-Leaf Mt. Mahogany	5 gal
Rd	38	Cornus sericea / Redtwig Dognood	5 gal
Pc	19	Cotoneaster lucidus / Peking Cotoneaster	5 gal
Ap	12	Prunus americana / American Plum	5 gal
Cc	9	Prunus virginiana / Chokecherry	5 gal
Sg	36	Rhus aromatica 'Gro-Low' / Gro-Low Sumac	5 gal
Gc	38	Ribes aureum / Golden Currant	5 gal
Sn	20	Symphoricarpos albus / Snowberry	5 gal

ANNUALS/PERENNIALS	QTY	BOTANICAL NAME / COMMON NAME	CONT
	37	Penstemon richardsonii / Cutleaf Beardtongue	1 gal
	66	Penstemon strictus / Rocky Mt. Penstemon	1 gal
	59	Sphaeralcea grossularifolia / Globemallow	1 gal

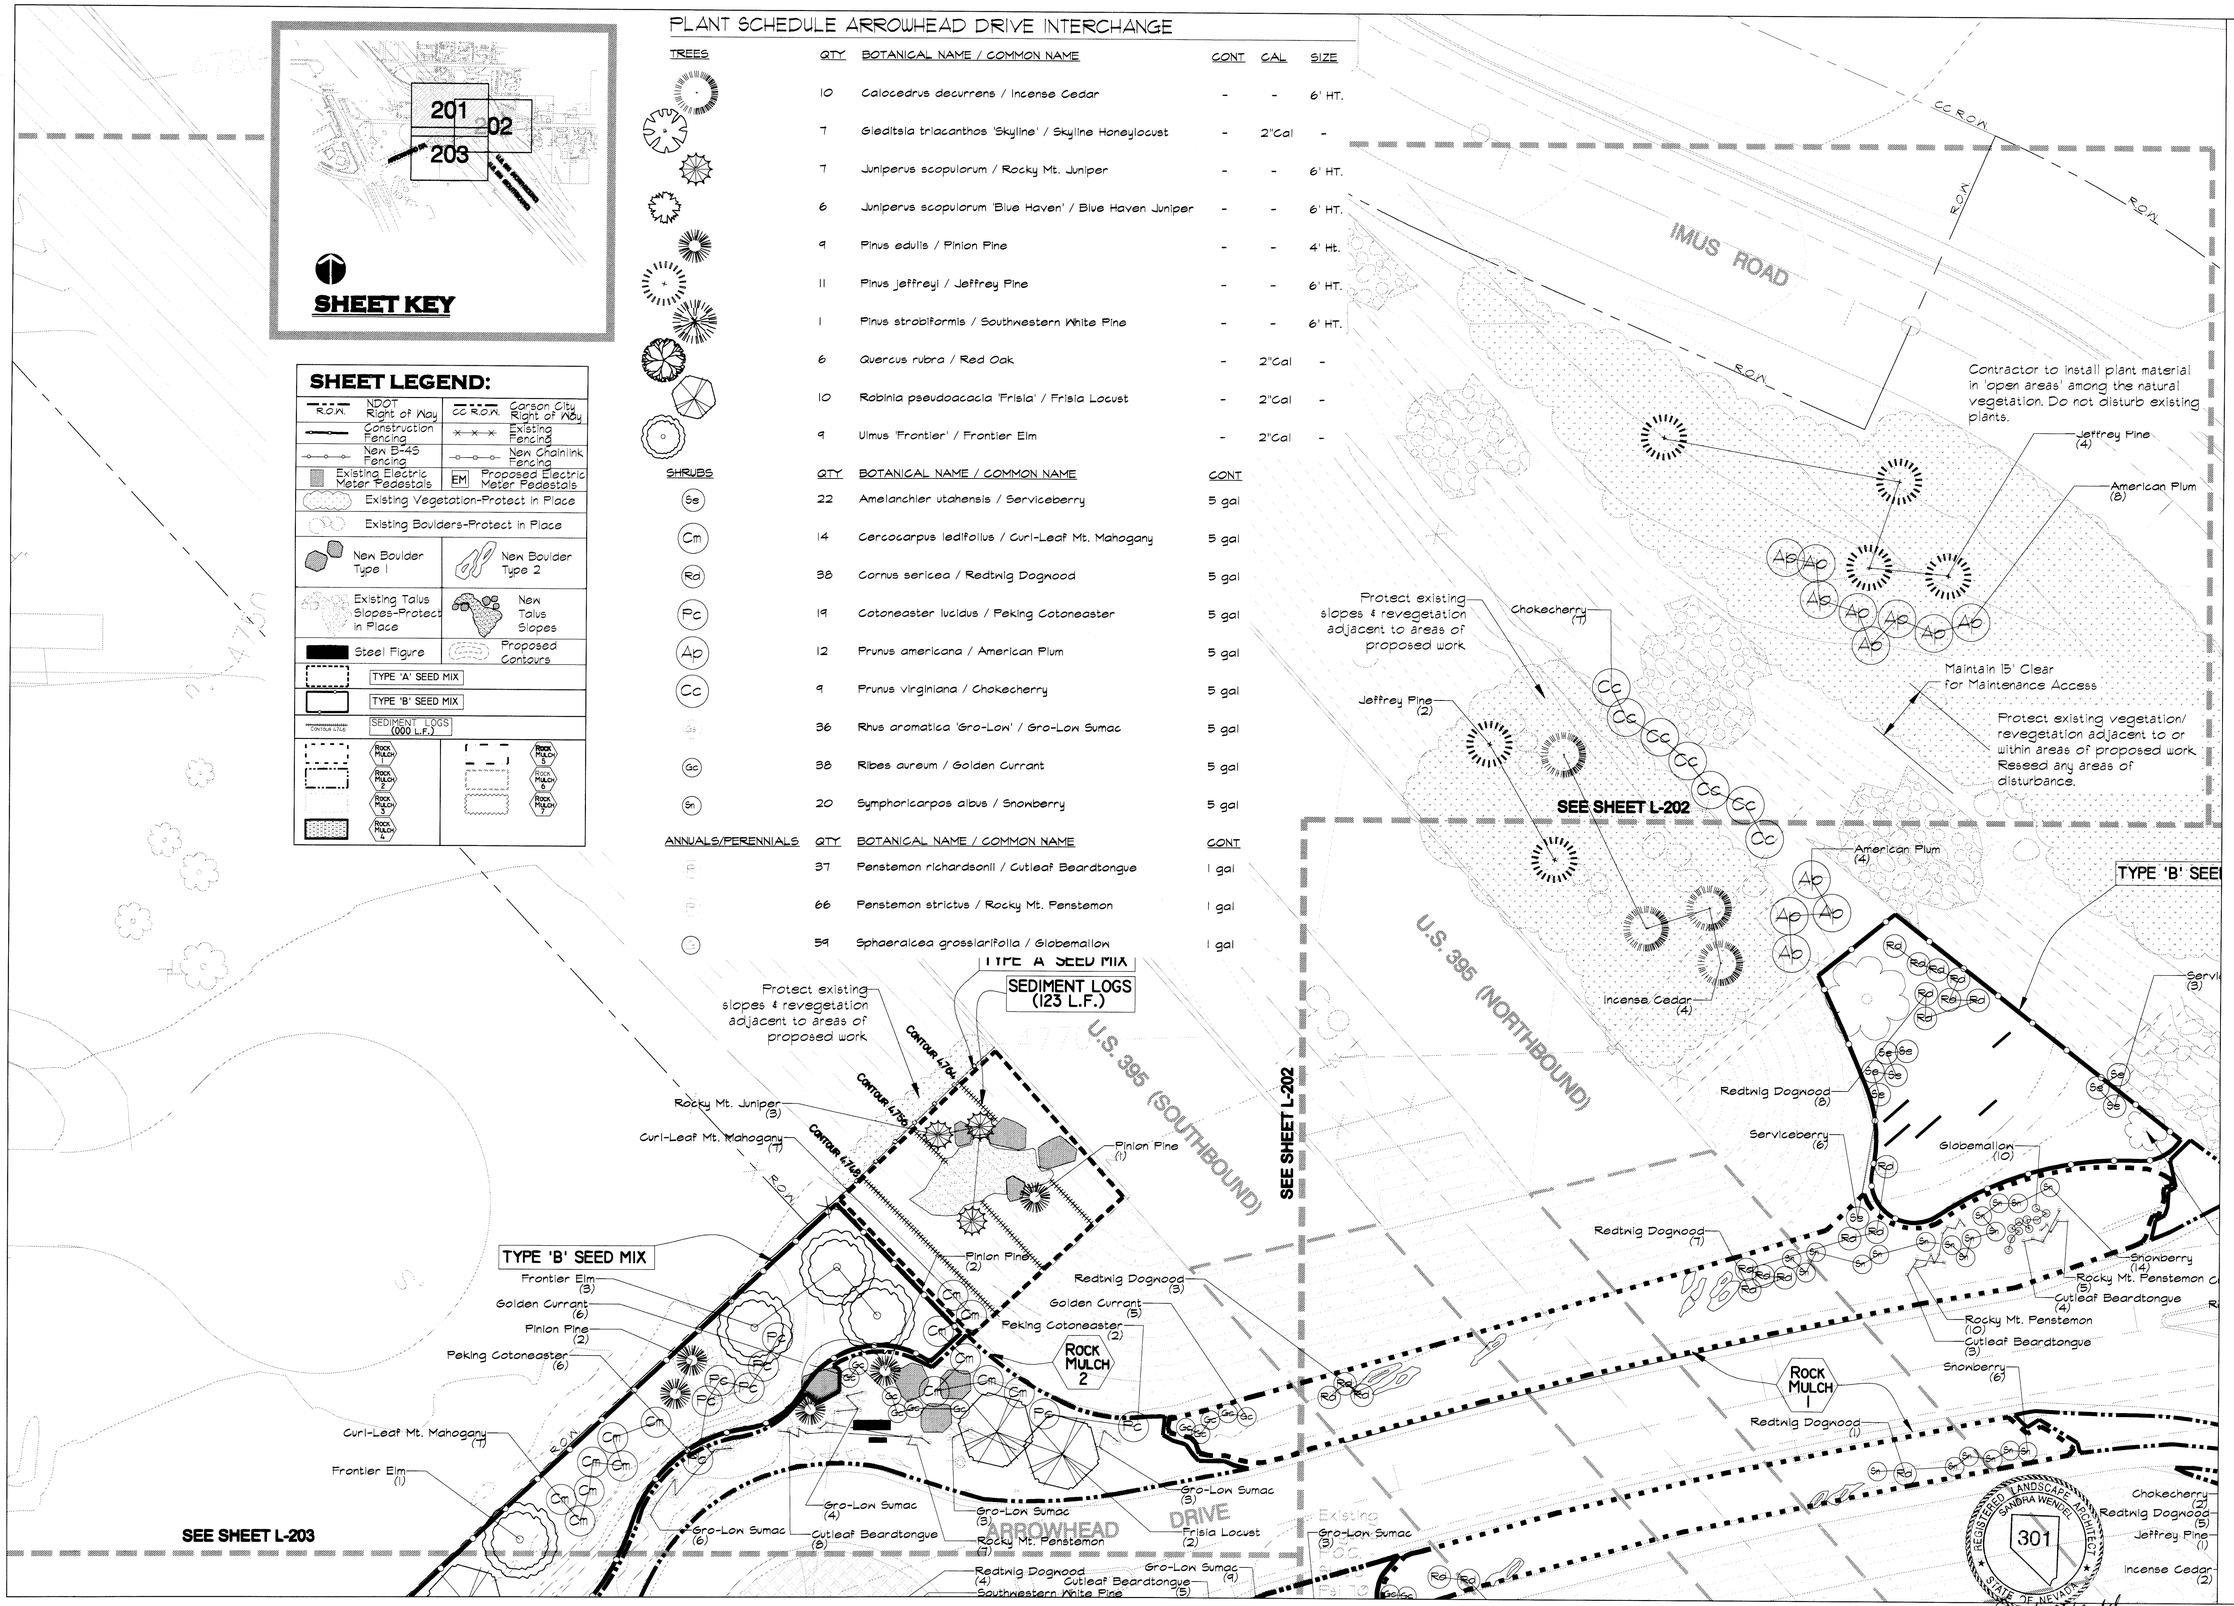

ISSUE RECORD / REVISION:

PURPOSE	DATE:
2ND SET	03/11/11

WINSTON ASSOCIATES
4696 Broadway
Boulder, CO 80304
Tel: 303-440-9200
Fax: 303-449-6911
winstonassociates.com

SANDRA WENDEL & ASSOCIATES
1624 10TH STREET, SUITE 3
MINDEN, NV 89423
Ph:775-782-8942 Fx:775-782-8943
SANDRA@SWLSA.COM
NV #301 AND CA #2806

CARSON CITY FREEWAY LANDSCAPING PROJECT CARSON CITY, NEVADA

0 10' 20' 40'
SCALE 1"=20'

PREPARED FOR:

SHEET NAME:
ARROWHEAD DRIVE INTERCHANGE

DATE: 03/11/11
DRAWN BY: SW
CHECKED BY: SW

SHEET NUMBER:
L-201

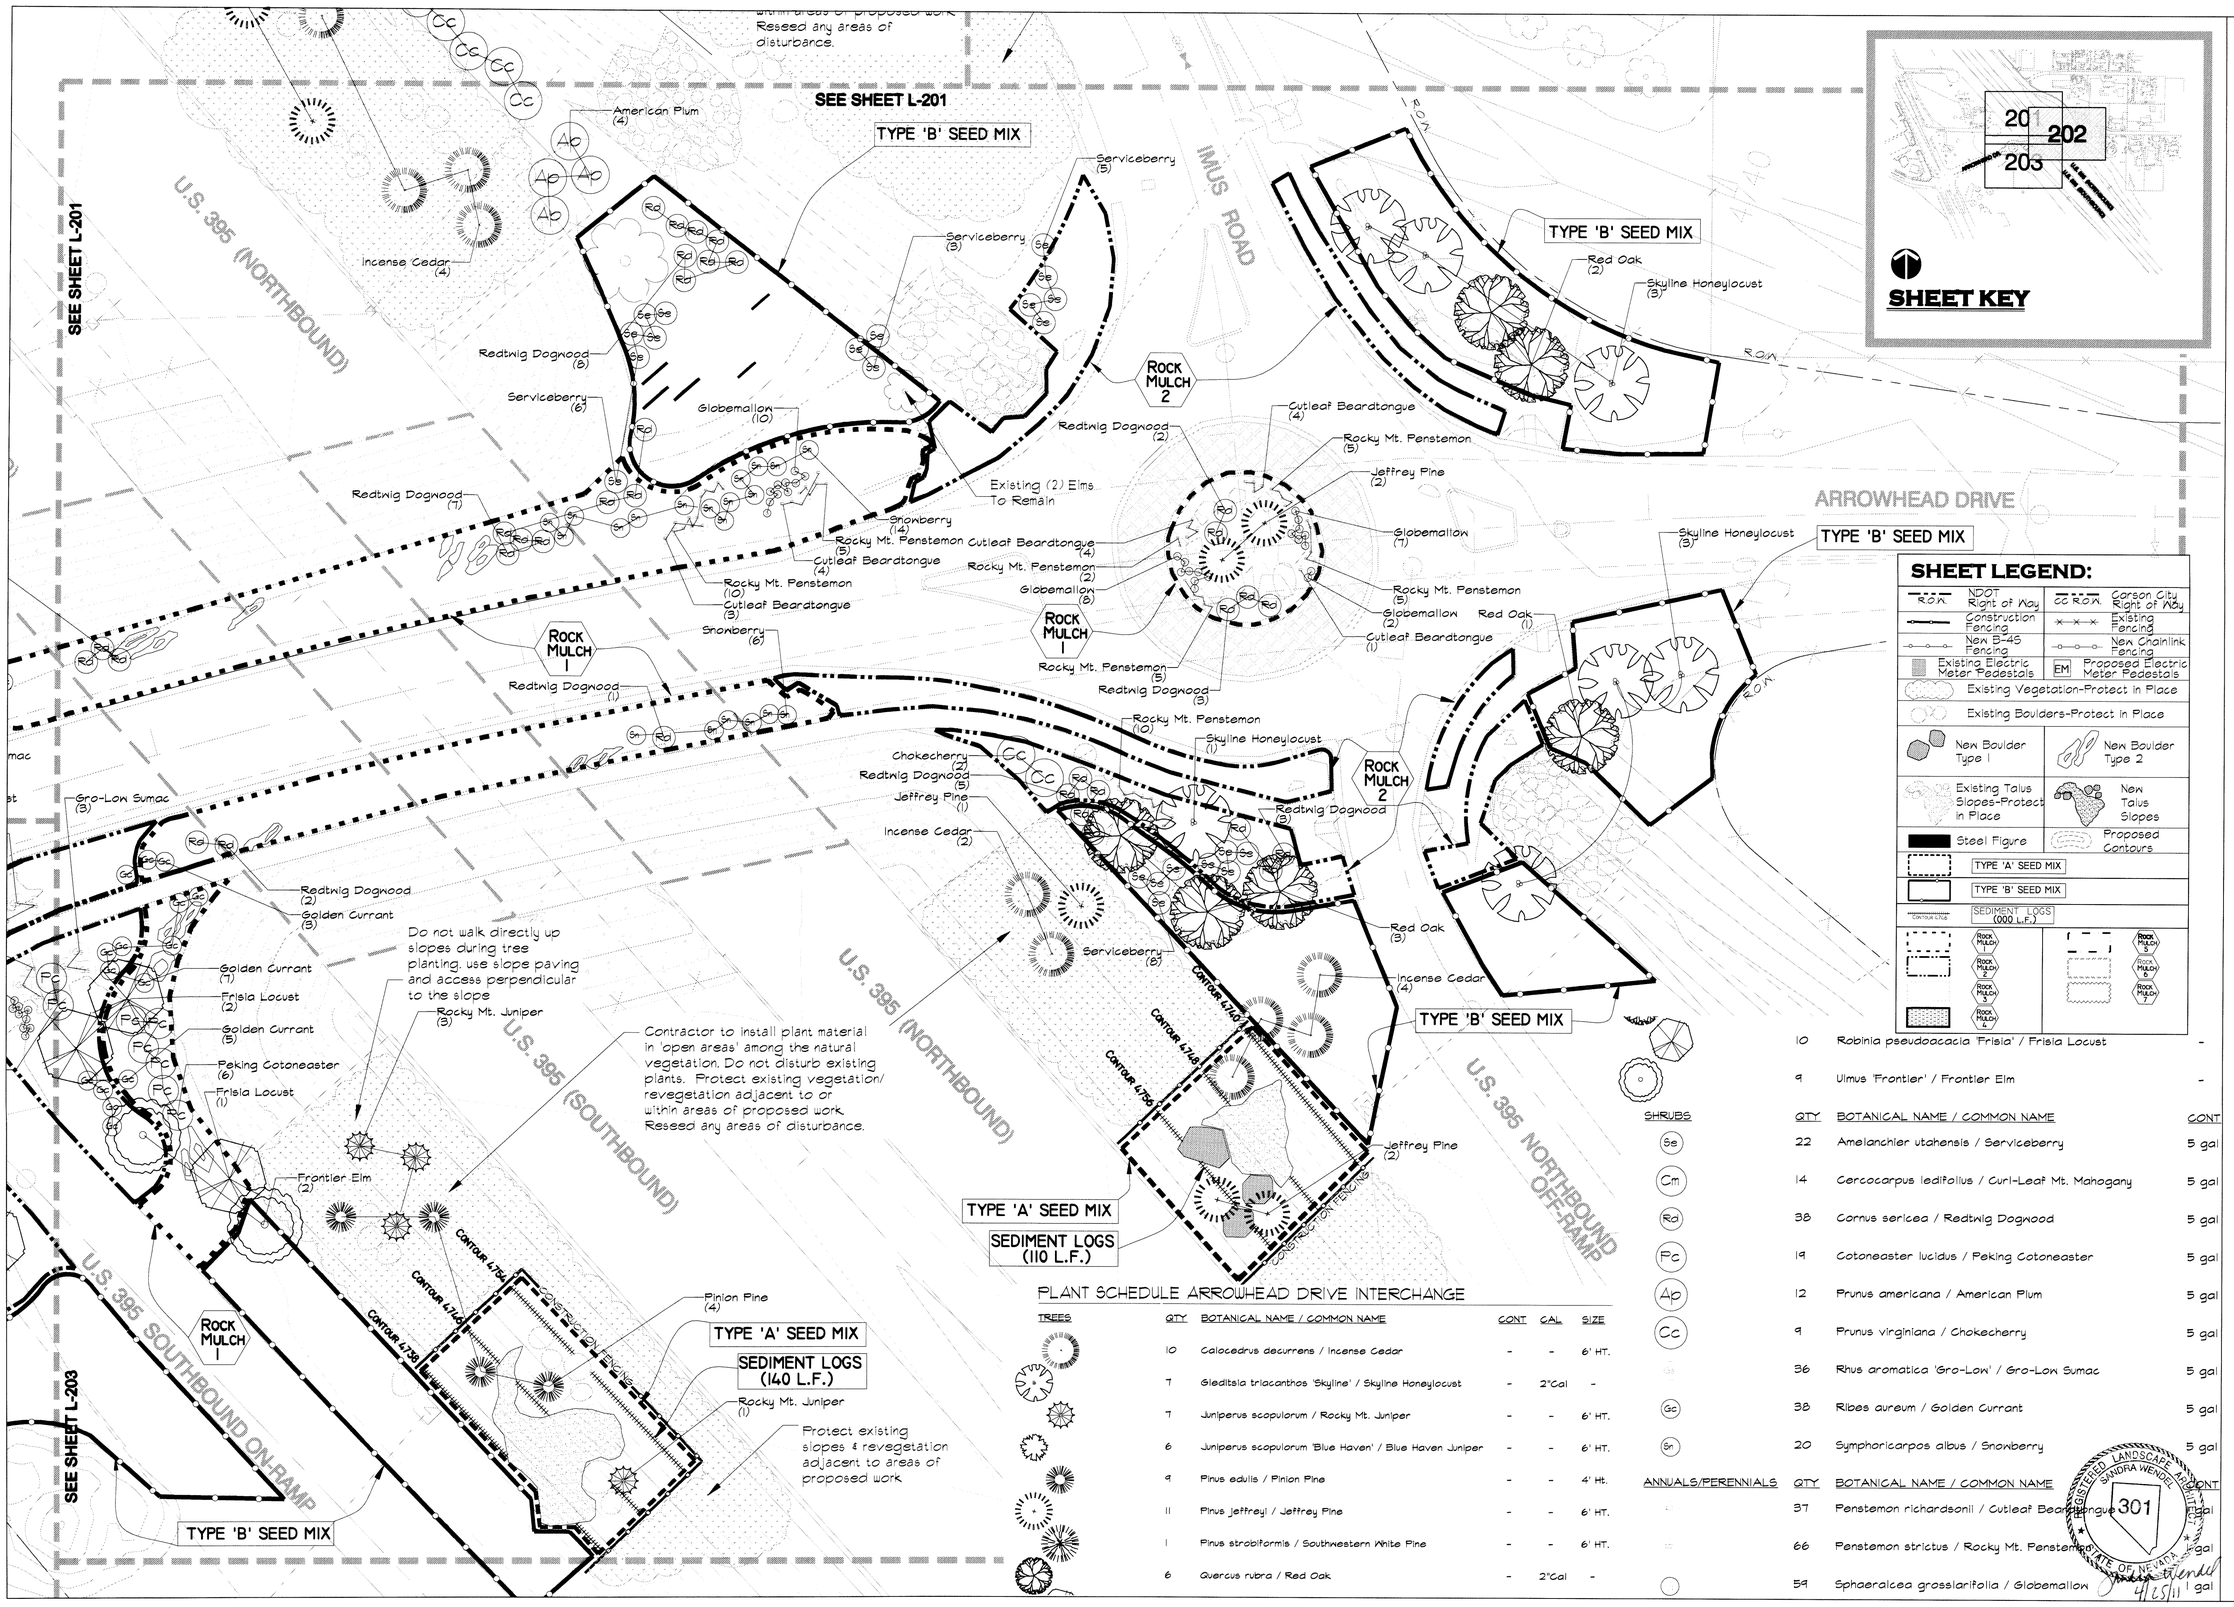

PLANT SCHEDULE ARROWHEAD DRIVE INTERCHANGE

TREES	QTY	BOTANICAL NAME / COMMON NAME	CONT	CAL	SIZE
	10	Calocedrus decurrens / Incense Cedar	-	-	6' HT.
	7	Gleditsia triacanthos 'Skyline' / Skyline Honeylocust	-	2"Cal	-
	7	Juniperus scopulorum / Rocky Mt. Juniper	-	-	6' HT.
	6	Juniperus scopulorum 'Blue Haven' / Blue Haven Juniper	-	-	6' HT.
	9	Pinus edulis / Pinion Pine	-	-	4' Ht.
	11	Pinus jeffreyi / Jeffrey Pine	-	-	6' HT.
	1	Pinus strobiformis / Southwestern White Pine	-	-	6' HT.
	6	Quercus rubra / Red Oak	-	2"Cal	-
	10	Robinia pseudoacacia 'Frisia' / Frisia Locust	-		
	9	Ulmus 'Frontier' / Frontier Elm	-		

SHRUBS	QTY	BOTANICAL NAME / COMMON NAME	CONT
Se	22	Amelanchier utahensis / Serviceberry	5 gal
Cm	14	Cercocarpus ledifolius / Curl-Leaf Mt. Mahogany	5 gal
Rd	38	Cornus sericea / Redtwig Dognood	5 gal
Pc	19	Cotoneaster lucidus / Peking Cotoneaster	5 gal
Ap	12	Prunus americana / American Plum	5 gal
Cc	9	Prunus virginiana / Chokecherry	5 gal
	36	Rhus aromatica 'Gro-Lon' / Gro-Lon Sumac	5 gal
Gc	38	Ribes aureum / Golden Currant	5 gal
Sn	20	Symphoricarpos albus / Snowberry	5 gal

ANNUALS/PERENNIALS	QTY	BOTANICAL NAME / COMMON NAME	CONT
	37	Penstemon richardsonii / Cutleaf Beardtongue	1 gal
	66	Penstemon strictus / Rocky Mt. Penstemon	1 gal
	59	Sphaeralcea grossulariifolia / Globemallow	1 gal

REGISTERED LANDSCAPE ARCHITECT SANDRA WENDEL 301 STATE OF NEVADA
4/25/11

ISSUE RECORD / REVISION:

PURPOSE	DATE:
BID SET	03/11/11

WINSTON ASSOCIATES
4696 Broadway
Boulder, CO 80304
Tel: 303-440-9200
Fax: 303-449-6911
winstonassociates.com

SANDRA WENDEL & ASSOCIATES
1624 10TH STREET, SUITE 3
MINDEN, NV 89423
Ph:775-782-8942 Fx:775-782-8943
SANDRA@SWLSA.COM
NV #301 AND CA #2806

CARSON CITY FREEWAY LANDSCAPING PROJECT CARSON CITY, NEVADA

0 10' 20' 40'
SCALE 1"=20'

PREPARED FOR:

SHEET NAME:
ARROWHEAD DRIVE INTERCHANGE

DATE: 03/11/11
DRAWN BY: SW
CHECKED BY: SW

SHEET NUMBER:
L-202

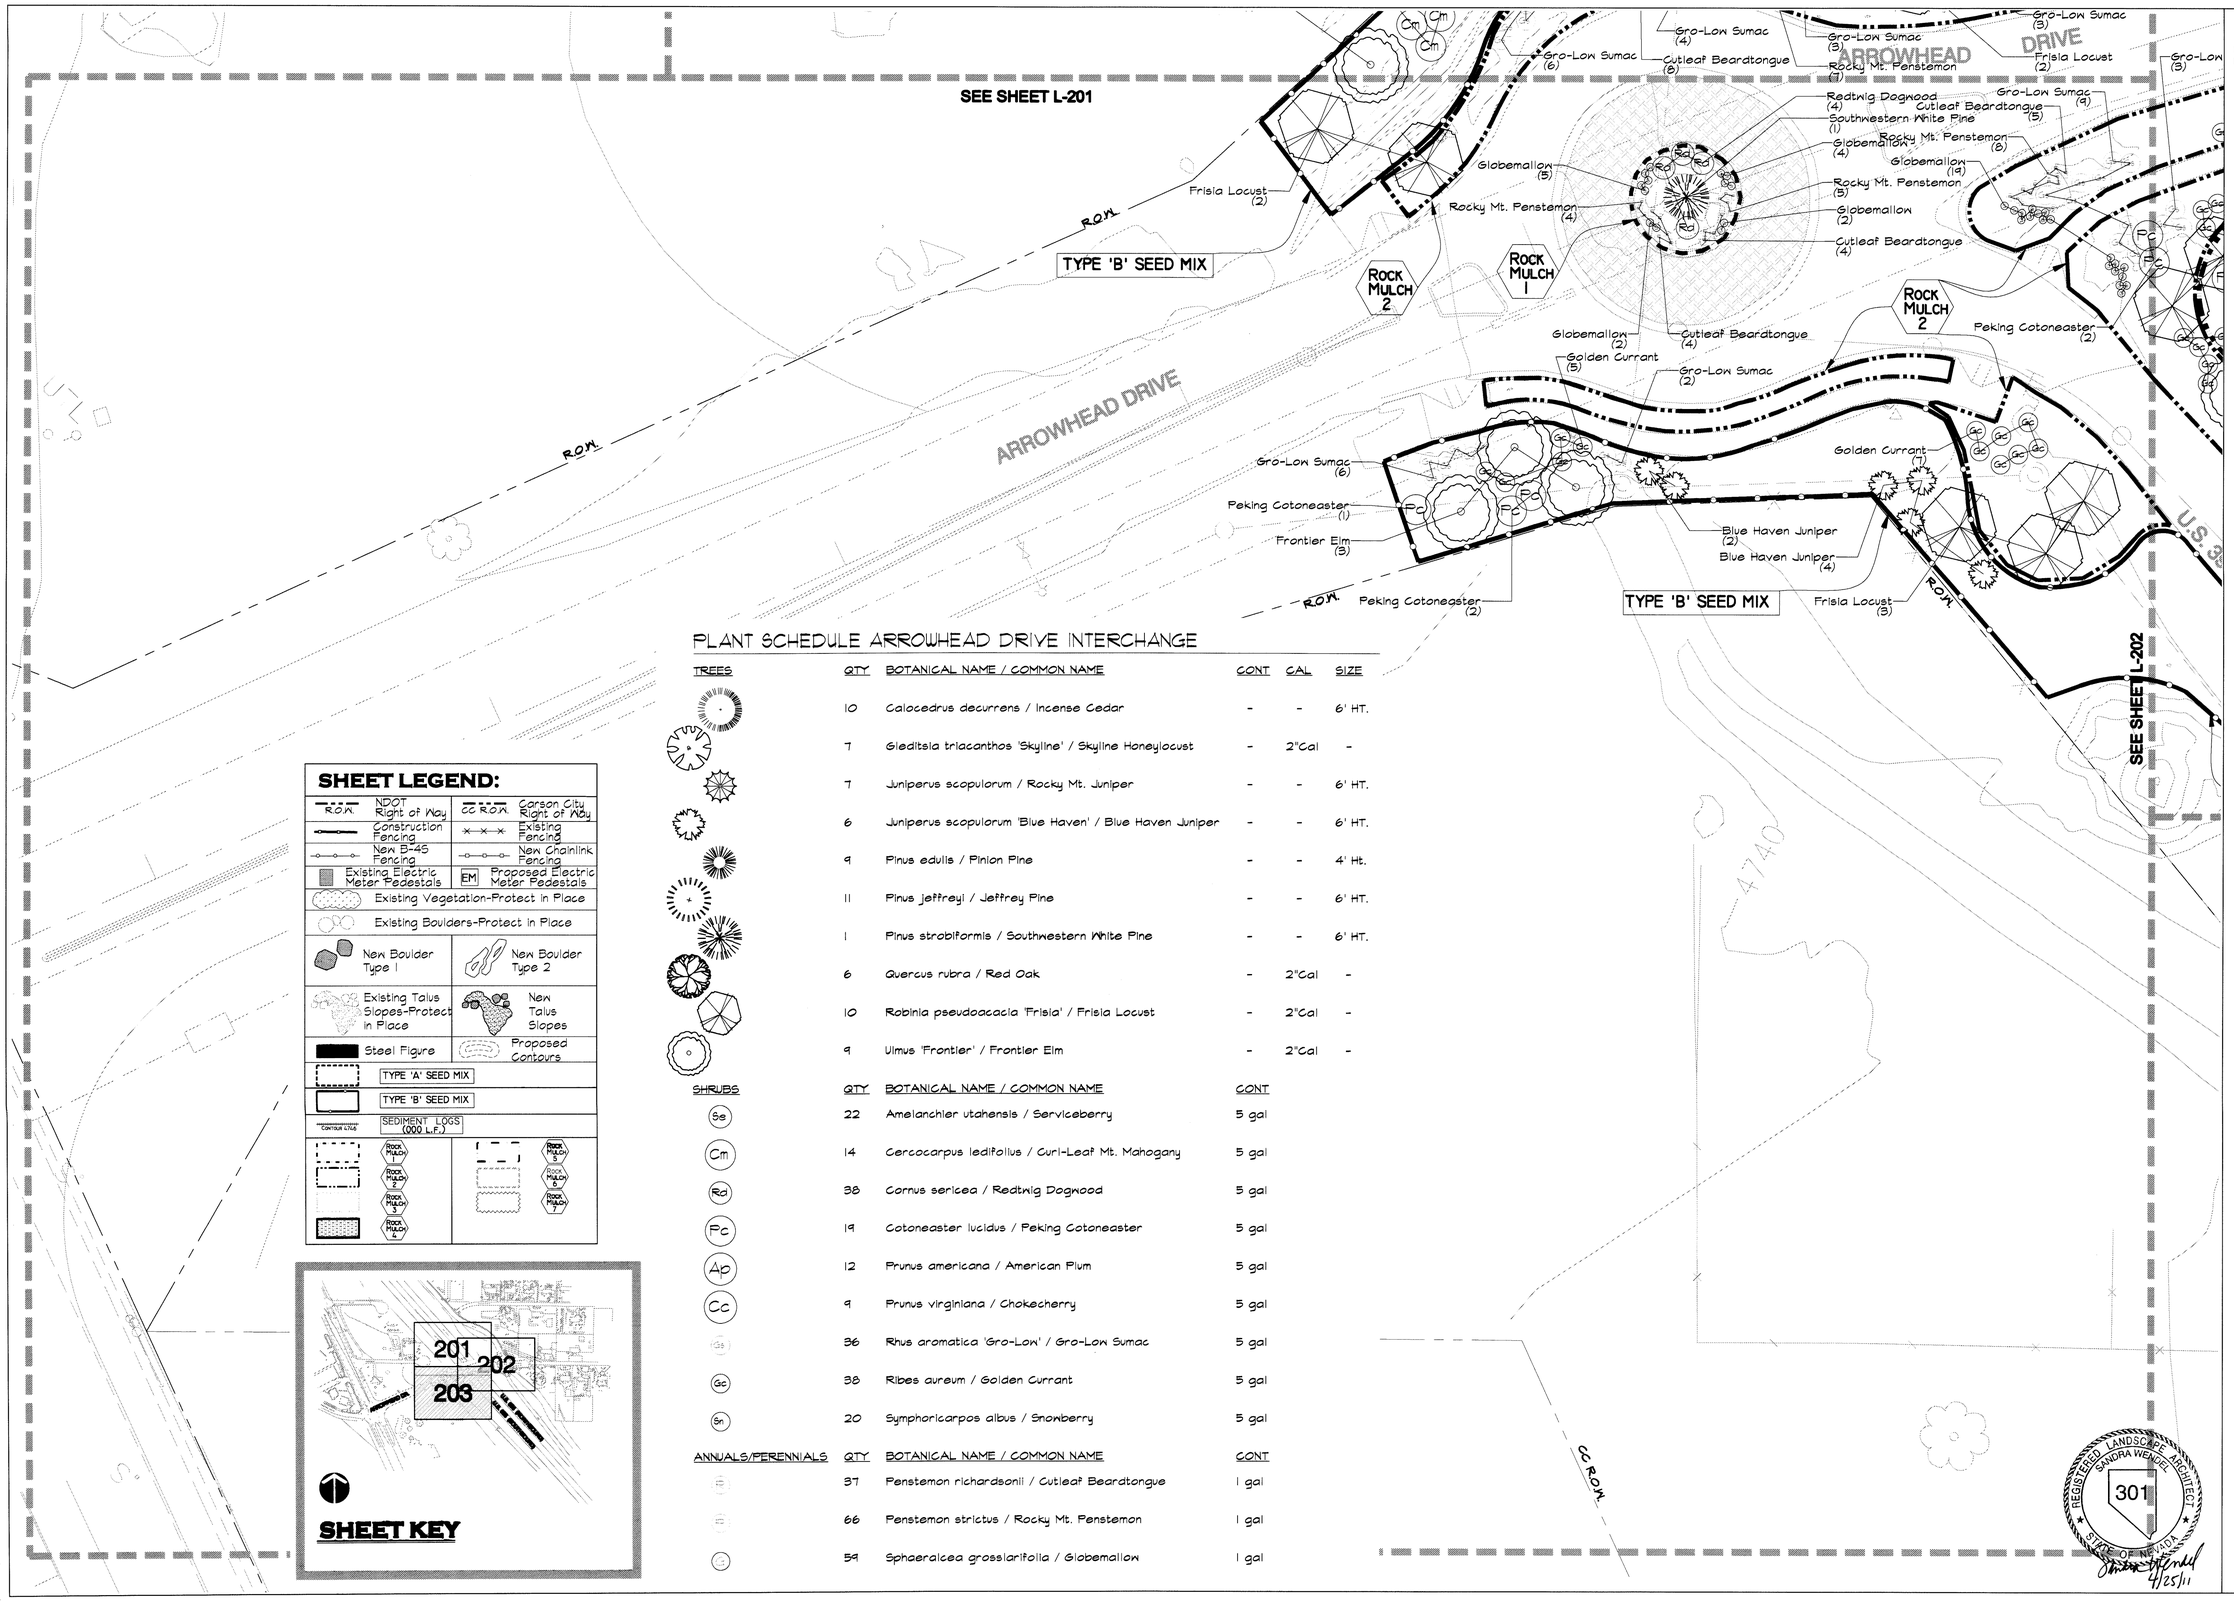

PLANT SCHEDULE ARROWHEAD DRIVE INTERCHANGE

TREES	QTY	BOTANICAL NAME / COMMON NAME	CONT	CAL	SIZE
	10	Calocedrus decurrens / Incense Cedar	-	-	6' HT.
	7	Gleditsia triacanthos 'Skyline' / Skyline Honeylocust	-	2"Cal	-
	7	Juniperus scopulorum / Rocky Mt. Juniper	-	-	6' HT.
	6	Juniperus scopulorum 'Blue Haven' / Blue Haven Juniper	-	-	6' HT.
	9	Pinus edulis / Pinion Pine	-	-	4' Ht.
	11	Pinus jeffreyi / Jeffrey Pine	-	-	6' HT.
	1	Pinus strobiformis / Southwestern White Pine	-	-	6' HT.
	6	Quercus rubra / Red Oak	-	2"Cal	-
	10	Robinia pseudoacacia 'Frisia' / Frisia Locust	-	2"Cal	-
	9	Ulmus 'Frontier' / Frontier Elm	-	2"Cal	-

SHRUBS	QTY	BOTANICAL NAME / COMMON NAME	CONT
Se	22	Amelanchier utahensis / Serviceberry	5 gal
Cm	14	Cercocarpus ledifolius / Curl-Leaf Mt. Mahogany	5 gal
Rd	38	Cornus sericea / Redtwig Dogwood	5 gal
Pc	19	Cotoneaster lucidus / Peking Cotoneaster	5 gal
Ap	12	Prunus americana / American Plum	5 gal
Cc	9	Prunus virginiana / Chokecherry	5 gal
Gs	36	Rhus aromatica 'Gro-Lon' / Gro-Lon Sumac	5 gal
Gc	38	Ribes aureum / Golden Currant	5 gal
Sr	20	Symphoricarpos albus / Snowberry	5 gal

ANNUALS/PERENNIALS	QTY	BOTANICAL NAME / COMMON NAME	CONT
	37	Penstemon richardsonii / Cutleaf Beardtongue	1 gal
	66	Penstemon strictus / Rocky Mt. Penstemon	1 gal
	59	Sphaeralcea grossulariifolia / Globemallow	1 gal

SHEET LEGEND:

R.O.W. NDOT Right of Way	CC R.O.W. Carson City Right of Way
Construction Fencing	Existing Fencing
New B-45 Fencing	New Chainlink Fencing
Existing Electric Meter Pedestals	EM Proposed Electric Meter Pedestals
Existing Vegetation-Protect in Place	
Existing Boulders-Protect in Place	
New Boulder Type 1	New Boulder Type 2
Existing Talus Slopes-Protect in Place	New Talus Slopes
Steel Figure	Proposed Contours
TYPE 'A' SEED MIX	
TYPE 'B' SEED MIX	
5000 Contour Line	SEDIMENT LOGS (000 L.F.)
ROCK MULCH 1 / ROCK MULCH 2 / ROCK MULCH 3 / ROCK MULCH 4	ROCK MULCH 5 / ROCK MULCH 6 / ROCK MULCH 7

SHEET KEY

ISSUE RECORD / REVISION:

PURPOSE	DATE:
BID SET	03/11/11

WINSTON ASSOCIATES
4696 Broadway
Boulder, CO 80304
Tel: 303-440-9200
Fax: 303-449-6911
winstonassociates.com

SANDRA WENDEL & ASSOCIATES
1624 10TH STREET, SUITE 3
MINDEN, NV 89423
Ph:775-782-8942 Fx:775-782-8943
SANDRA@SWLSA.COM
NV #301 AND CA #2806

CARSON CITY FREEWAY LANDSCAPING PROJECT
CARSON CITY, NEVADA

0 10' 20' 40'
SCALE 1"=20'

PREPARED FOR:

SHEET NAME:
ARROWHEAD DRIVE INTERCHANGE

DATE: 03/11/11
DRAWN BY: SW
CHECKED BY: SW

REGISTERED LANDSCAPE ARCHITECT
SANDRA WENDEL
301
STATE OF NEVADA
4/25/11

SHEET NUMBER:
L-203

PLANT SCHEDULE NORTHGATE LANE GRADE SEPARATION

TREES	QTY	BOTANICAL NAME / COMMON NAME	CONT	CAL	SIZE
	1	Calocedrus decurrens / Incense Cedar	-	-	6' HT.
	1	Catalpa speciosa / Northern Catalpa	-	2"Cal	-
	8	Juniperus scopulorum 'Blue Haven' / Blue Haven Juniper	-	-	6' HT.
	5	Pinus edulis / Pinion Pine	-	-	4' Ht.
	5	Robinia pseudoacacia 'Frisia' / Frisia Locust	-	2"Cal	-
	2	Sequoiadendron giganteum / Giant Sequoia	-	-	8' HT.
	2	Ulmus 'Frontier' / Frontier Elm	-	2"Cal	-

SHRUBS	QTY	BOTANICAL NAME / COMMON NAME	CONT
Se	6	Amelanchier utahensis / Serviceberry	5 gal
Sa	21	Artemisia tridentata / Big Sagebrush	1 gal or Dee Pot
Cm	6	Cercocarpus ledifolius / Curl-Leaf Mt. Mahogany	5 gal
Ra	13	Chrysothamnus nauseosus / Rabbitbrush	1 gal or Dee Pot
Rd	10	Cornus sericea / Redtwig Dogwood	5 gal
Ae	13	Fallugia paradoxa / Apache Plume	5 gal
Ap	2	Prunus americana / American Plum	5 gal
Bu	10	Rhamnus frangula 'Asplenifolia' / Fernleaf Buckthorn	5 gal
Ts	22	Rhus trilobata / Three-Leaf Sumac	5 gal
Gc	16	Ribes aureum / Golden Currant	5 gal

ANNUALS/PERENNIALS	QTY	BOTANICAL NAME / COMMON NAME	CONT
	22	Hesperaloe parviflora / Red Yucca	1 gal

GRASSES	QTY	BOTANICAL NAME / COMMON NAME	CONT
	15	Calamagrostis arundinacea 'Karl Foerster' / Feather Grass	1 gal
	24	Chasmanthium latifolium / Northern Sea Oats	1 gal
	18	Panicum virgatum 'Hamelin' / Dwarf Fountain Grass	1 gal

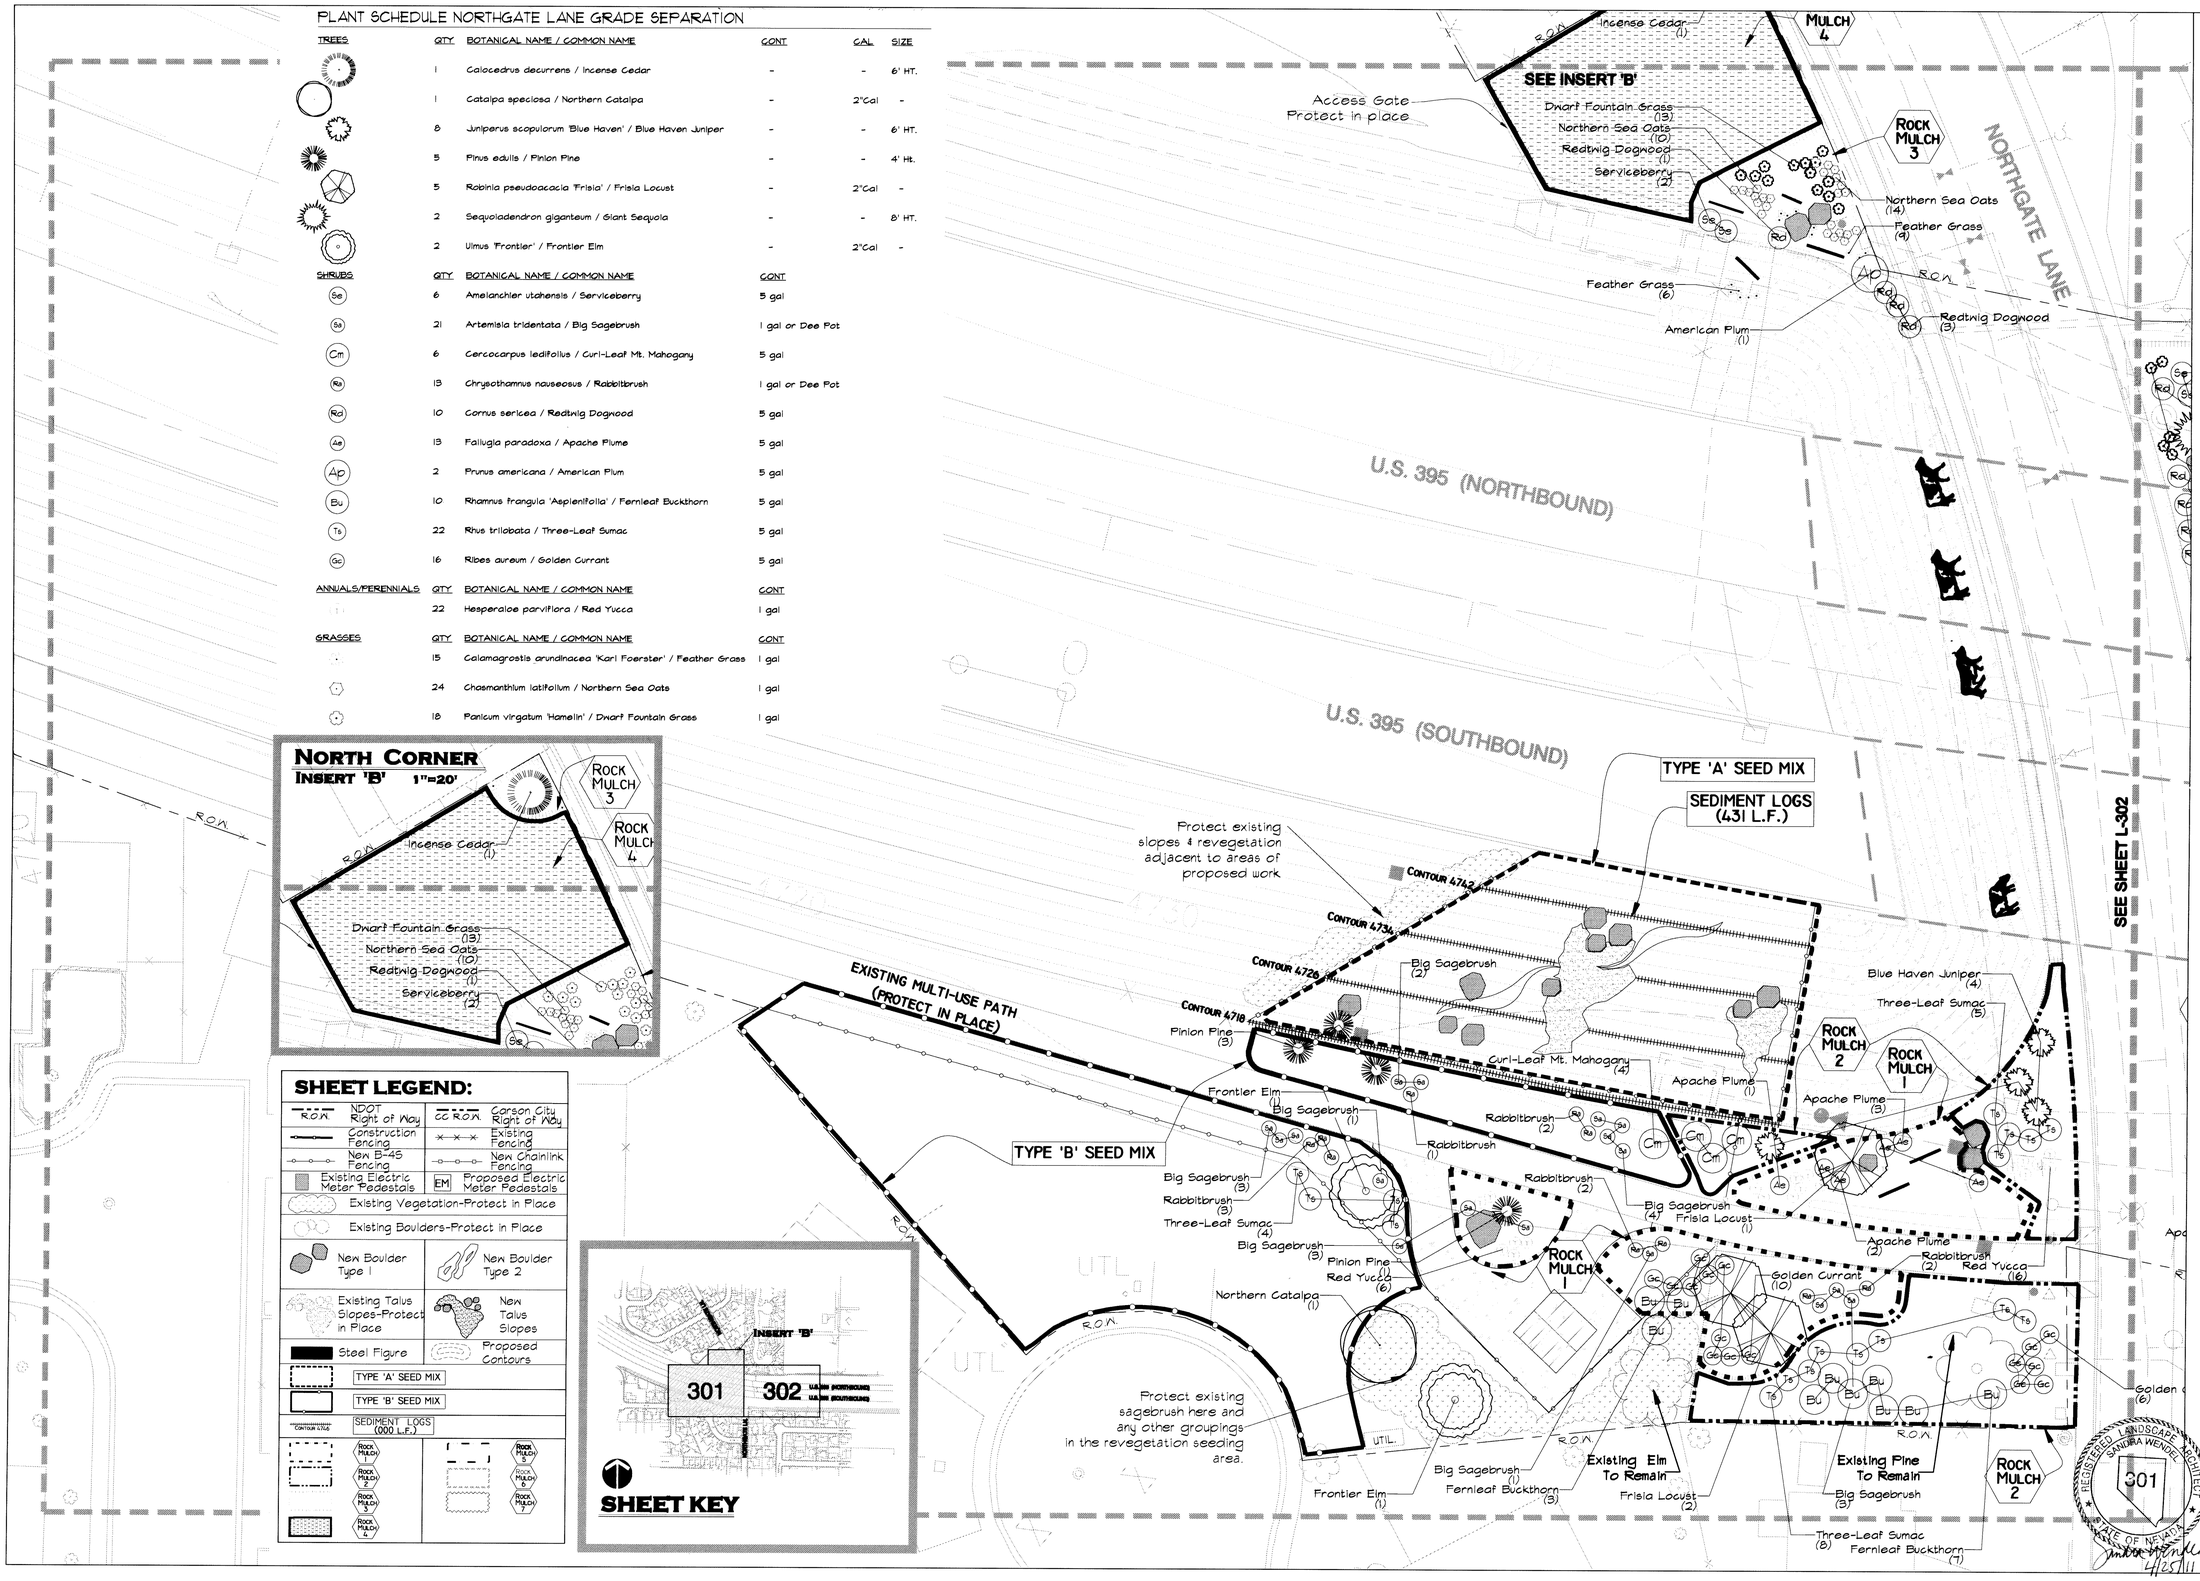

ISSUE RECORD / REVISION:

PURPOSE	DATE:
BID SET	04/25/11

WINSTON ASSOCIATES
4696 Broadway
Boulder, CO 80304
Tel: 303-440-9200
Fax: 303-449-6911
winstonassociates.com

SANDRA WENDEL & ASSOCIATES
1624 10TH STREET, SUITE 3
MINDEN, NV 89423
Ph:775-782-8942 Fx:775-782-8943
SANDRA@SWLSA.COM
NV #301 AND CA #2808

CARSON CITY FREEWAY LANDSCAPING PROJECT CARSON CITY, NEVADA

0 10' 20' 40'
SCALE 1"=20'

PREPARED FOR:

SHEET NAME:
NORTHGATE LANE GRADE SEPARATION

DATE: 04/25/11
DRAWN BY: SW
CHECKED BY: SW

REGISTERED LANDSCAPE ARCHITECT SANDRA WENDEL 301 STATE OF NEVADA 4/25/11

SHEET NUMBER:
L-301

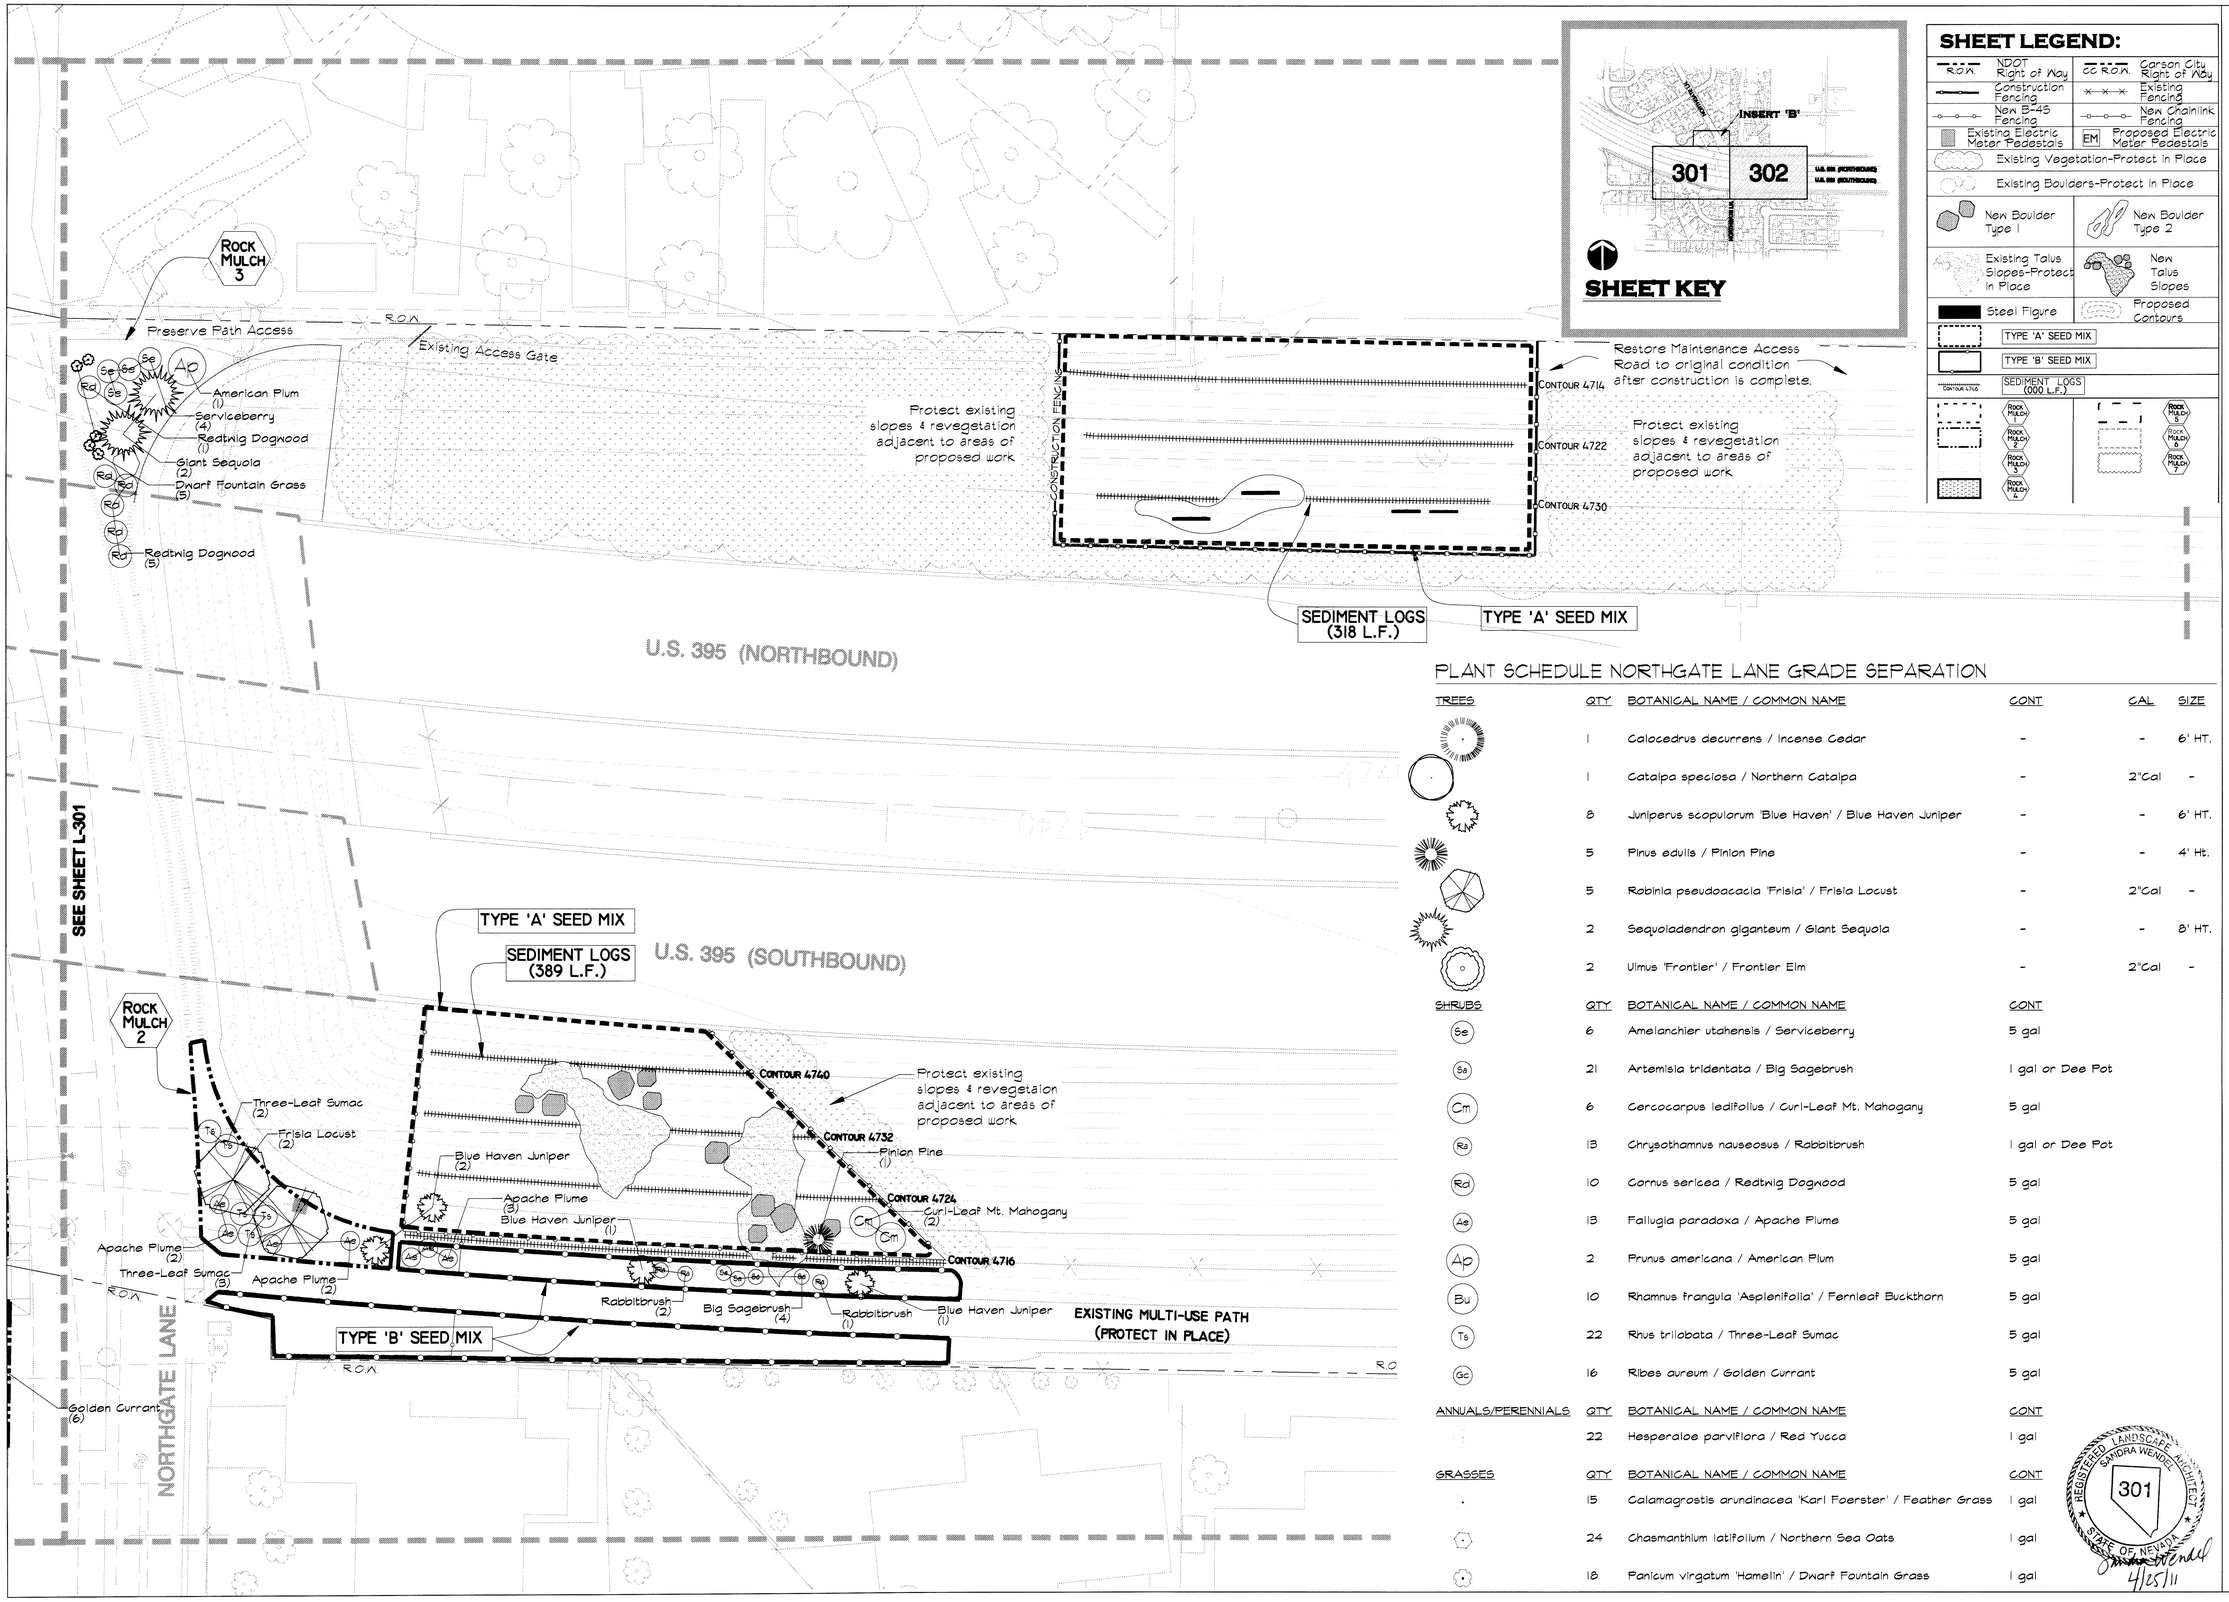

SHEET LEGEND:

R.O.W. NDOT Right of Way	C.C. R.O.W. Carson City Right of Way
Construction Fencing	Existing Fencing
New B-45 Fencing	New Chainlink Fencing
Existing Electric Meter Pedestals	EM Proposed Electric Meter Pedestals
Existing Vegetation-Protect in Place	
Existing Boulders-Protect in Place	
New Boulder Type 1	New Boulder Type 2
Existing Talus Slopes-Protect in Place	New Talus Slopes
Steel Figure	Proposed Contours
TYPE 'A' SEED MIX	
TYPE 'B' SEED MIX	
CONTOUR 4716 SEDIMENT LOGS (000 L.F.)	
ROCK MULCH 1 / ROCK MULCH 2 / ROCK MULCH 3 / ROCK MULCH 4	ROCK MULCH 5 / ROCK MULCH 6 / ROCK MULCH 7

PLANT SCHEDULE NORTHGATE LANE GRADE SEPARATION

TREES	QTY	BOTANICAL NAME / COMMON NAME	CONT	CAL	SIZE
	1	Calocedrus decurrens / Incense Cedar	-	-	6' HT.
	1	Catalpa speciosa / Northern Catalpa	-	2"Cal	-
	8	Juniperus scopulorum 'Blue Haven' / Blue Haven Juniper	-	-	6' HT.
	5	Pinus edulis / Pinion Pine	-	-	4' Ht.
	5	Robinia pseudoacacia 'Frisia' / Frisia Locust	-	2"Cal	-
	2	Sequoiadendron giganteum / Giant Sequoia	-	-	8' HT.
	2	Ulmus 'Frontier' / Frontier Elm	-	2"Cal	-

SHRUBS	QTY	BOTANICAL NAME / COMMON NAME	CONT
Se	6	Amelanchier utahensis / Serviceberry	5 gal
Sa	21	Artemisia tridentata / Big Sagebrush	1 gal or Dee Pot
Cm	6	Cercocarpus ledifolius / Curl-Leaf Mt. Mahogany	5 gal
Rs	13	Chrysothamnus nauseosus / Rabbitbrush	1 gal or Dee Pot
Rd	10	Cornus sericea / Redtwig Dogwood	5 gal
Ae	13	Fallugia paradoxa / Apache Plume	5 gal
Ap	2	Prunus americana / American Plum	5 gal
Bu	10	Rhamnus frangula 'Asplenifolia' / Fernleaf Buckthorn	5 gal
Ts	22	Rhus trilobata / Three-Leaf Sumac	5 gal
Gc	16	Ribes aureum / Golden Currant	5 gal

ANNUALS/PERENNIALS	QTY	BOTANICAL NAME / COMMON NAME	CONT
	22	Hesperaloe parviflora / Red Yucca	1 gal

GRASSES	QTY	BOTANICAL NAME / COMMON NAME	CONT
	15	Calamagrostis arundinacea 'Karl Foerster' / Feather Grass	1 gal
	24	Chasmanthium latifolium / Northern Sea Oats	1 gal
	18	Panicum virgatum 'Hamelin' / Dwarf Fountain Grass	1 gal

REGISTERED LANDSCAPE ARCHITECT SANDRA WENDEL 301 STATE OF NEVADA
4/25/11

ISSUE RECORD / REVISION:

PURPOSE	DATE:
BID SET	03/11/11

WINSTON ASSOCIATES
4696 Broadway
Boulder, CO 80304
Tel: 303-440-9200
Fax: 303-449-6911
winstonassociates.com

SANDRA WENDEL & ASSOCIATES
1624 10TH STREET, SUITE 3
MINDEN, NV 89423
PH:775-782-8942 FX:775-782-8943
SANDRA@SWLSA.COM
NV #301 AND CA #2806

CARSON CITY FREEWAY LANDSCAPING PROJECT CARSON CITY, NEVADA

0 10' 20' 40'
SCALE 1"=20'

PREPARED FOR:

SHEET NAME:
NORTHGATE LANE GRADE SEPARATION

DATE: 03/11/11
DRAWN BY: SW
CHECKED BY: SW

SHEET NUMBER:
L-302

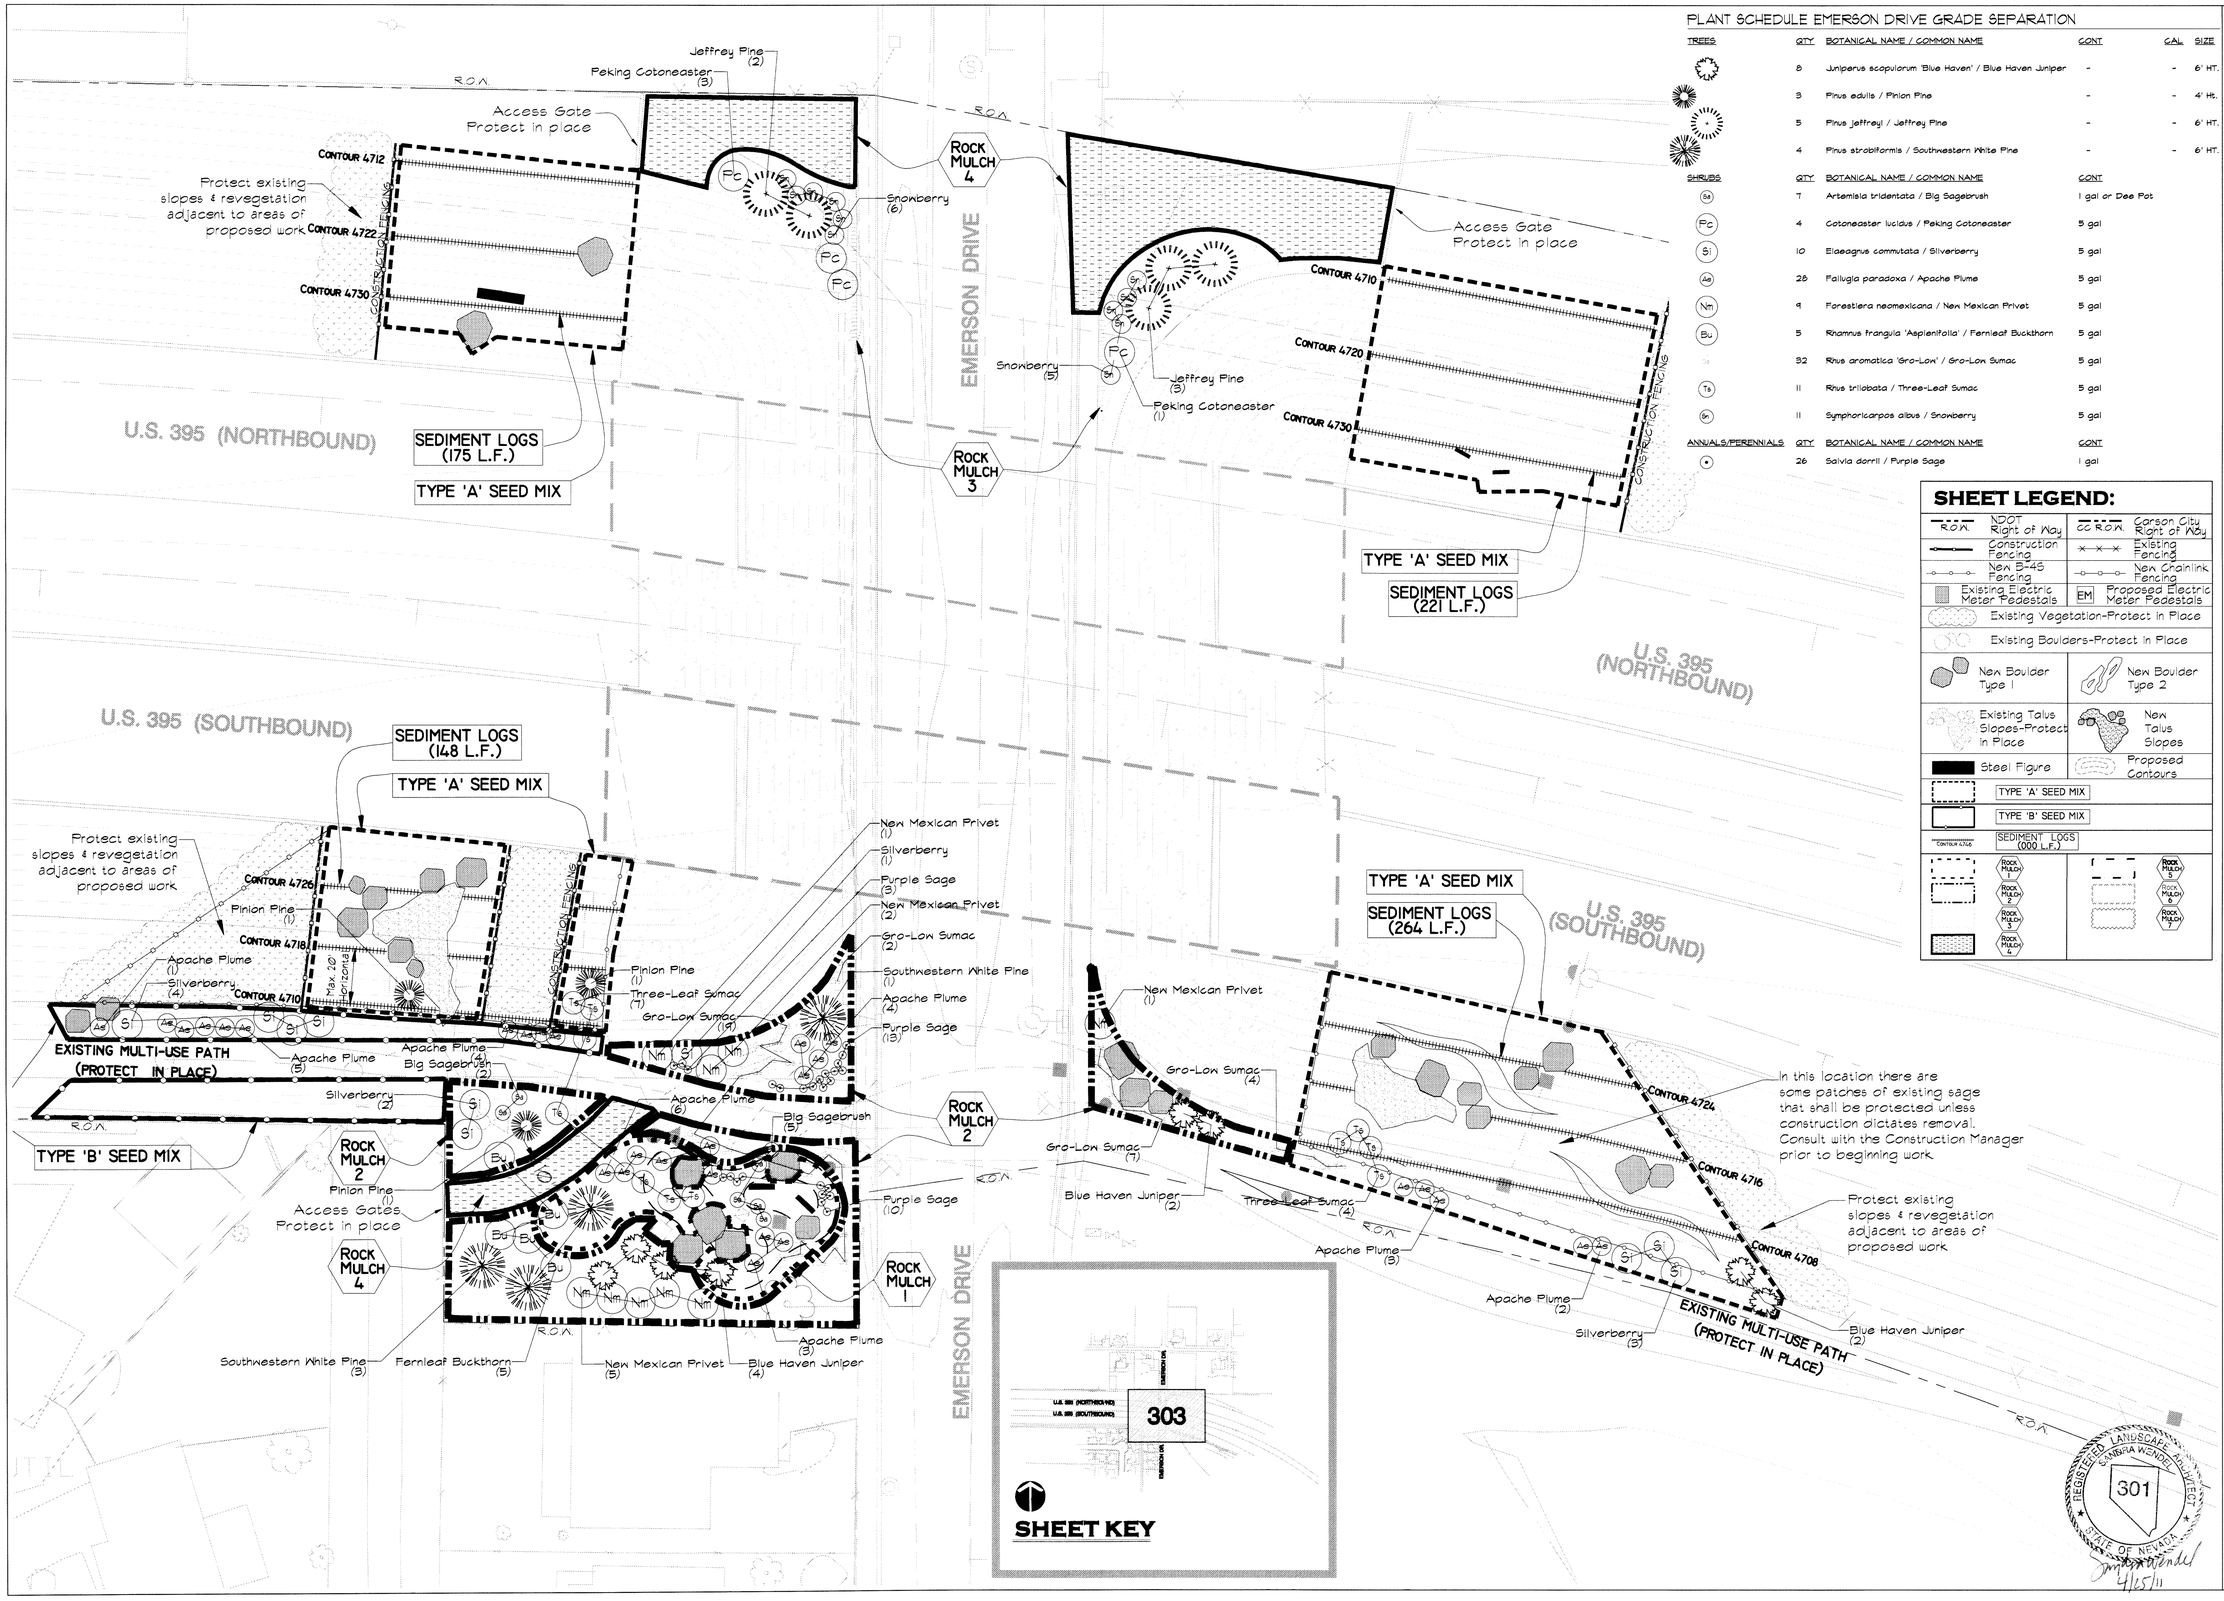

PLANT SCHEDULE EMERSON DRIVE GRADE SEPARATION

TREES	QTY	BOTANICAL NAME / COMMON NAME	CONT	CAL	SIZE
	8	Juniperus scopulorum 'Blue Haven' / Blue Haven Juniper	-	-	6' HT.
	3	Pinus edulis / Pinion Pine	-	-	4' Ht.
	5	Pinus jeffreyi / Jeffrey Pine	-	-	6' HT.
	4	Pinus strobiformis / Southwestern White Pine	-	-	6' HT.

SHRUBS	QTY	BOTANICAL NAME / COMMON NAME	CONT
Sa	7	Artemisia tridentata / Big Sagebrush	1 gal or Dee Pot
Pc	4	Cotoneaster lucidus / Peking Cotoneaster	5 gal
Sl	10	Elaeagnus commutata / Silverberry	5 gal
Ap	28	Fallugia paradoxa / Apache Plume	5 gal
Nm	9	Forestiera neomexicana / New Mexican Privet	5 gal
Bu	5	Rhamnus frangula 'Aspleniifolia' / Fernleaf Buckthorn	5 gal
	32	Rhus aromatica 'Gro-Lon' / Gro-Lon Sumac	5 gal
Ts	11	Rhus trilobata / Three-Leaf Sumac	5 gal
Sn	11	Symphoricarpos albus / Snowberry	5 gal

ANNUALS/PERENNIALS	QTY	BOTANICAL NAME / COMMON NAME	CONT
	26	Salvia dorrii / Purple Sage	1 gal

SHEET LEGEND:

- NDOT Right of Way
- Carson City Right of Way
- Construction Fencing
- Existing Fencing
- New B-45 Fencing
- New Chainlink Fencing
- Existing Electric Meter Pedestals
- Proposed Electric Meter Pedestals
- Existing Vegetation-Protect in Place
- Existing Boulders-Protect in Place
- New Boulder Type 1
- New Boulder Type 2
- Existing Talus Slopes-Protect in Place
- New Talus Slopes
- Steel Figure
- Proposed Contours
- TYPE 'A' SEED MIX
- TYPE 'B' SEED MIX
- SEDIMENT LOGS (000 L.F.)
- ROCK MULCH 1
- ROCK MULCH 2
- ROCK MULCH 3
- ROCK MULCH 4
- ROCK MULCH 5
- ROCK MULCH 6
- ROCK MULCH 7

ISSUE RECORD / REVISION:

PURPOSE	DATE:
BID SET	03/11/11

WINSTON ASSOCIATES
4696 Broadway
Boulder, CO 80304
Tel: 303-440-9200
Fax: 303-449-6911
winstonassociates.com

SANDRA WENDEL & ASSOCIATES
1624 10TH STREET, SUITE 3
MINDEN, NV 89423
Ph:775782-8942 Fx:775782-8943
SANDRA@SWLSA.COM
NV #301 AND CA #2806

CARSON CITY FREEWAY LANDSCAPING PROJECT
CARSON CITY, NEVADA

0 10' 20' 40'
SCALE 1"=20'

PREPARED FOR:

SHEET NAME:
EMERSON DRIVE GRADE SEPARATION

DATE: 03/11/11
DRAWN BY: SW
CHECKED BY: SW

REGISTERED LANDSCAPE ARCHITECT SANDRA WENDEL 301 STATE OF NEVADA
4/15/11

SHEET NUMBER:
L-303

PLANT SCHEDULE EAST COLLEGE PARKWAY INTERCHANGE

TREES	QTY	BOTANICAL NAME / COMMON NAME	CONT	CAL	SIZE
	3	Calocedrus decurrens / Incense Cedar	-	-	6' HT.
	5	Gleditsia triacanthos 'Skyline' / Skyline Honeylocust	-	2"Cal	-
	7	Juniperus scopulorum / Rocky Mt. Juniper	-	-	6' HT.
	2	Pinus edulis / Pinion Pine	-	-	4' Ht.
	6	Pinus jeffreyi / Jeffrey Pine	-	-	6' HT.
	5	Prunus padus 'Bird Cherry' / Bird Cherry	-	-	8'-10' Ht. (Multi-trunk)
	5	Robinia pseudoacacia 'Frisia' / Frisia Locust	-	2"Cal	-
	8	Ulmus 'Frontier' / Frontier Elm	-	2"Cal	-

SHRUBS	QTY	BOTANICAL NAME / COMMON NAME	CONT
Am	10	Acer ginnala / Amur Maple	5-gal (Multi-trunk)
Se	29	Amelanchier utahensis / Serviceberry	5 gal
Sa	25	Artemisia tridentata / Big Sagebrush	1 gal or Dee Pot
Cm	28	Cercocarpus ledifolius / Curl-Leaf Mt. Mahogany	5 gal
Rd	15	Cornus sericea / Redtwig Dogwood	5 gal
Ao	3	Elaeagnus umbellata / Autumn Olive	5 gal
Ap	44	Fallugia paradoxa / Apache Plume	5 gal
Ni	12	Physocarpus opulus / Ninebark	5 gal
Pb	36	Prunus besseyi 'Pawnee Buttes' / Pawnee Buttes Sandcherry	5 gal
Cc	3	Prunus virginiana / Chokecherry	5 gal
	36	Rhus aromatica 'Gro-Low' / Gro-Low Sumac	5 gal

ANNUALS/PERENNIALS	QTY	BOTANICAL NAME / COMMON NAME	CONT
	155	Oenothera berlandieri / Evening Primrose	1 gal

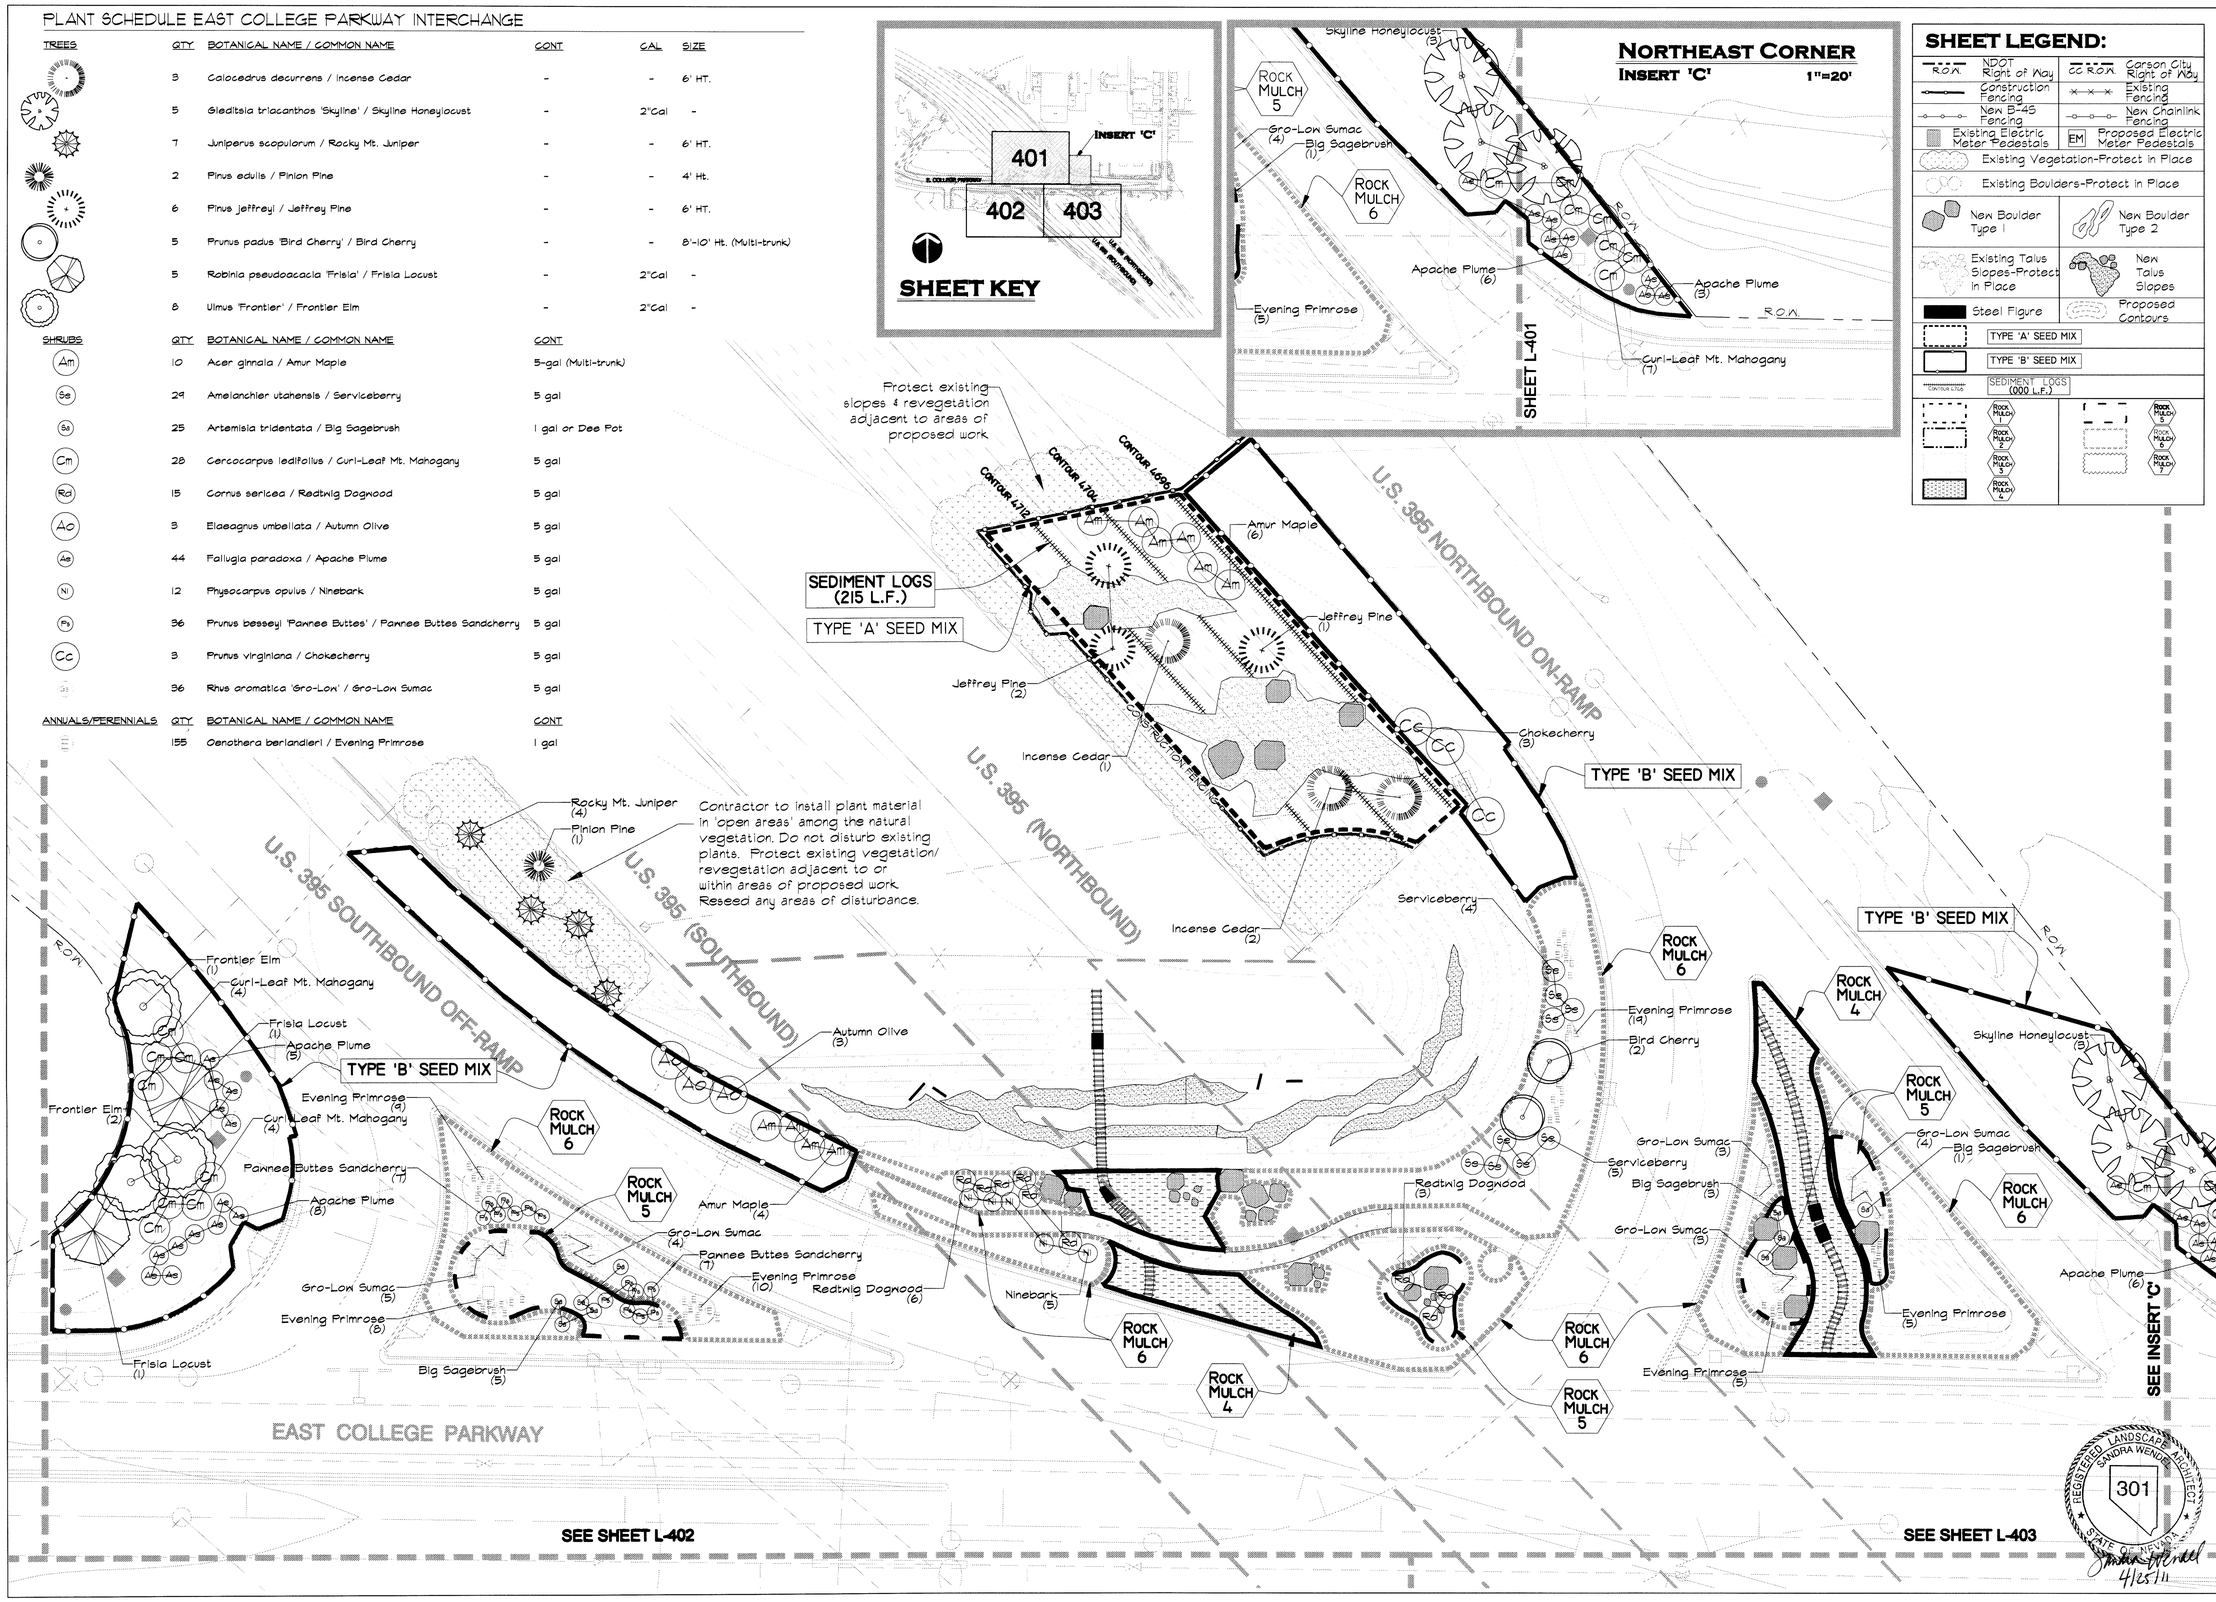

WINSTON ASSOCIATES
4696 Broadway
Boulder, CO 80304
Tel: 303-440-9200
Fax: 303-449-6911
winstonassociates.com

SANDRA WENDEL & ASSOCIATES
1624 10TH STREET, SUITE 3
MINDEN, NV 89423
Ph:775782-8942 Fx:775782-8943
SANDRA@SWLSA.COM
NV #301 AND CA #2806

ISSUE RECORD / REVISION:

PURPOSE	DATE:
BID SET	03/11/11

CARSON CITY FREEWAY LANDSCAPING PROJECT CARSON CITY, NEVADA

SCALE 1"=20'

PREPARED FOR:

SHEET NAME: EAST COLLEGE PARKWAY INTERCHANGE

DATE: 03/11/11

DRAWN BY: SW

CHECKED BY: SW

SHEET NUMBER: L-401

REGISTERED LANDSCAPE ARCHITECT SANDRA WENDEL 301 STATE OF NEVADA

4/25/11

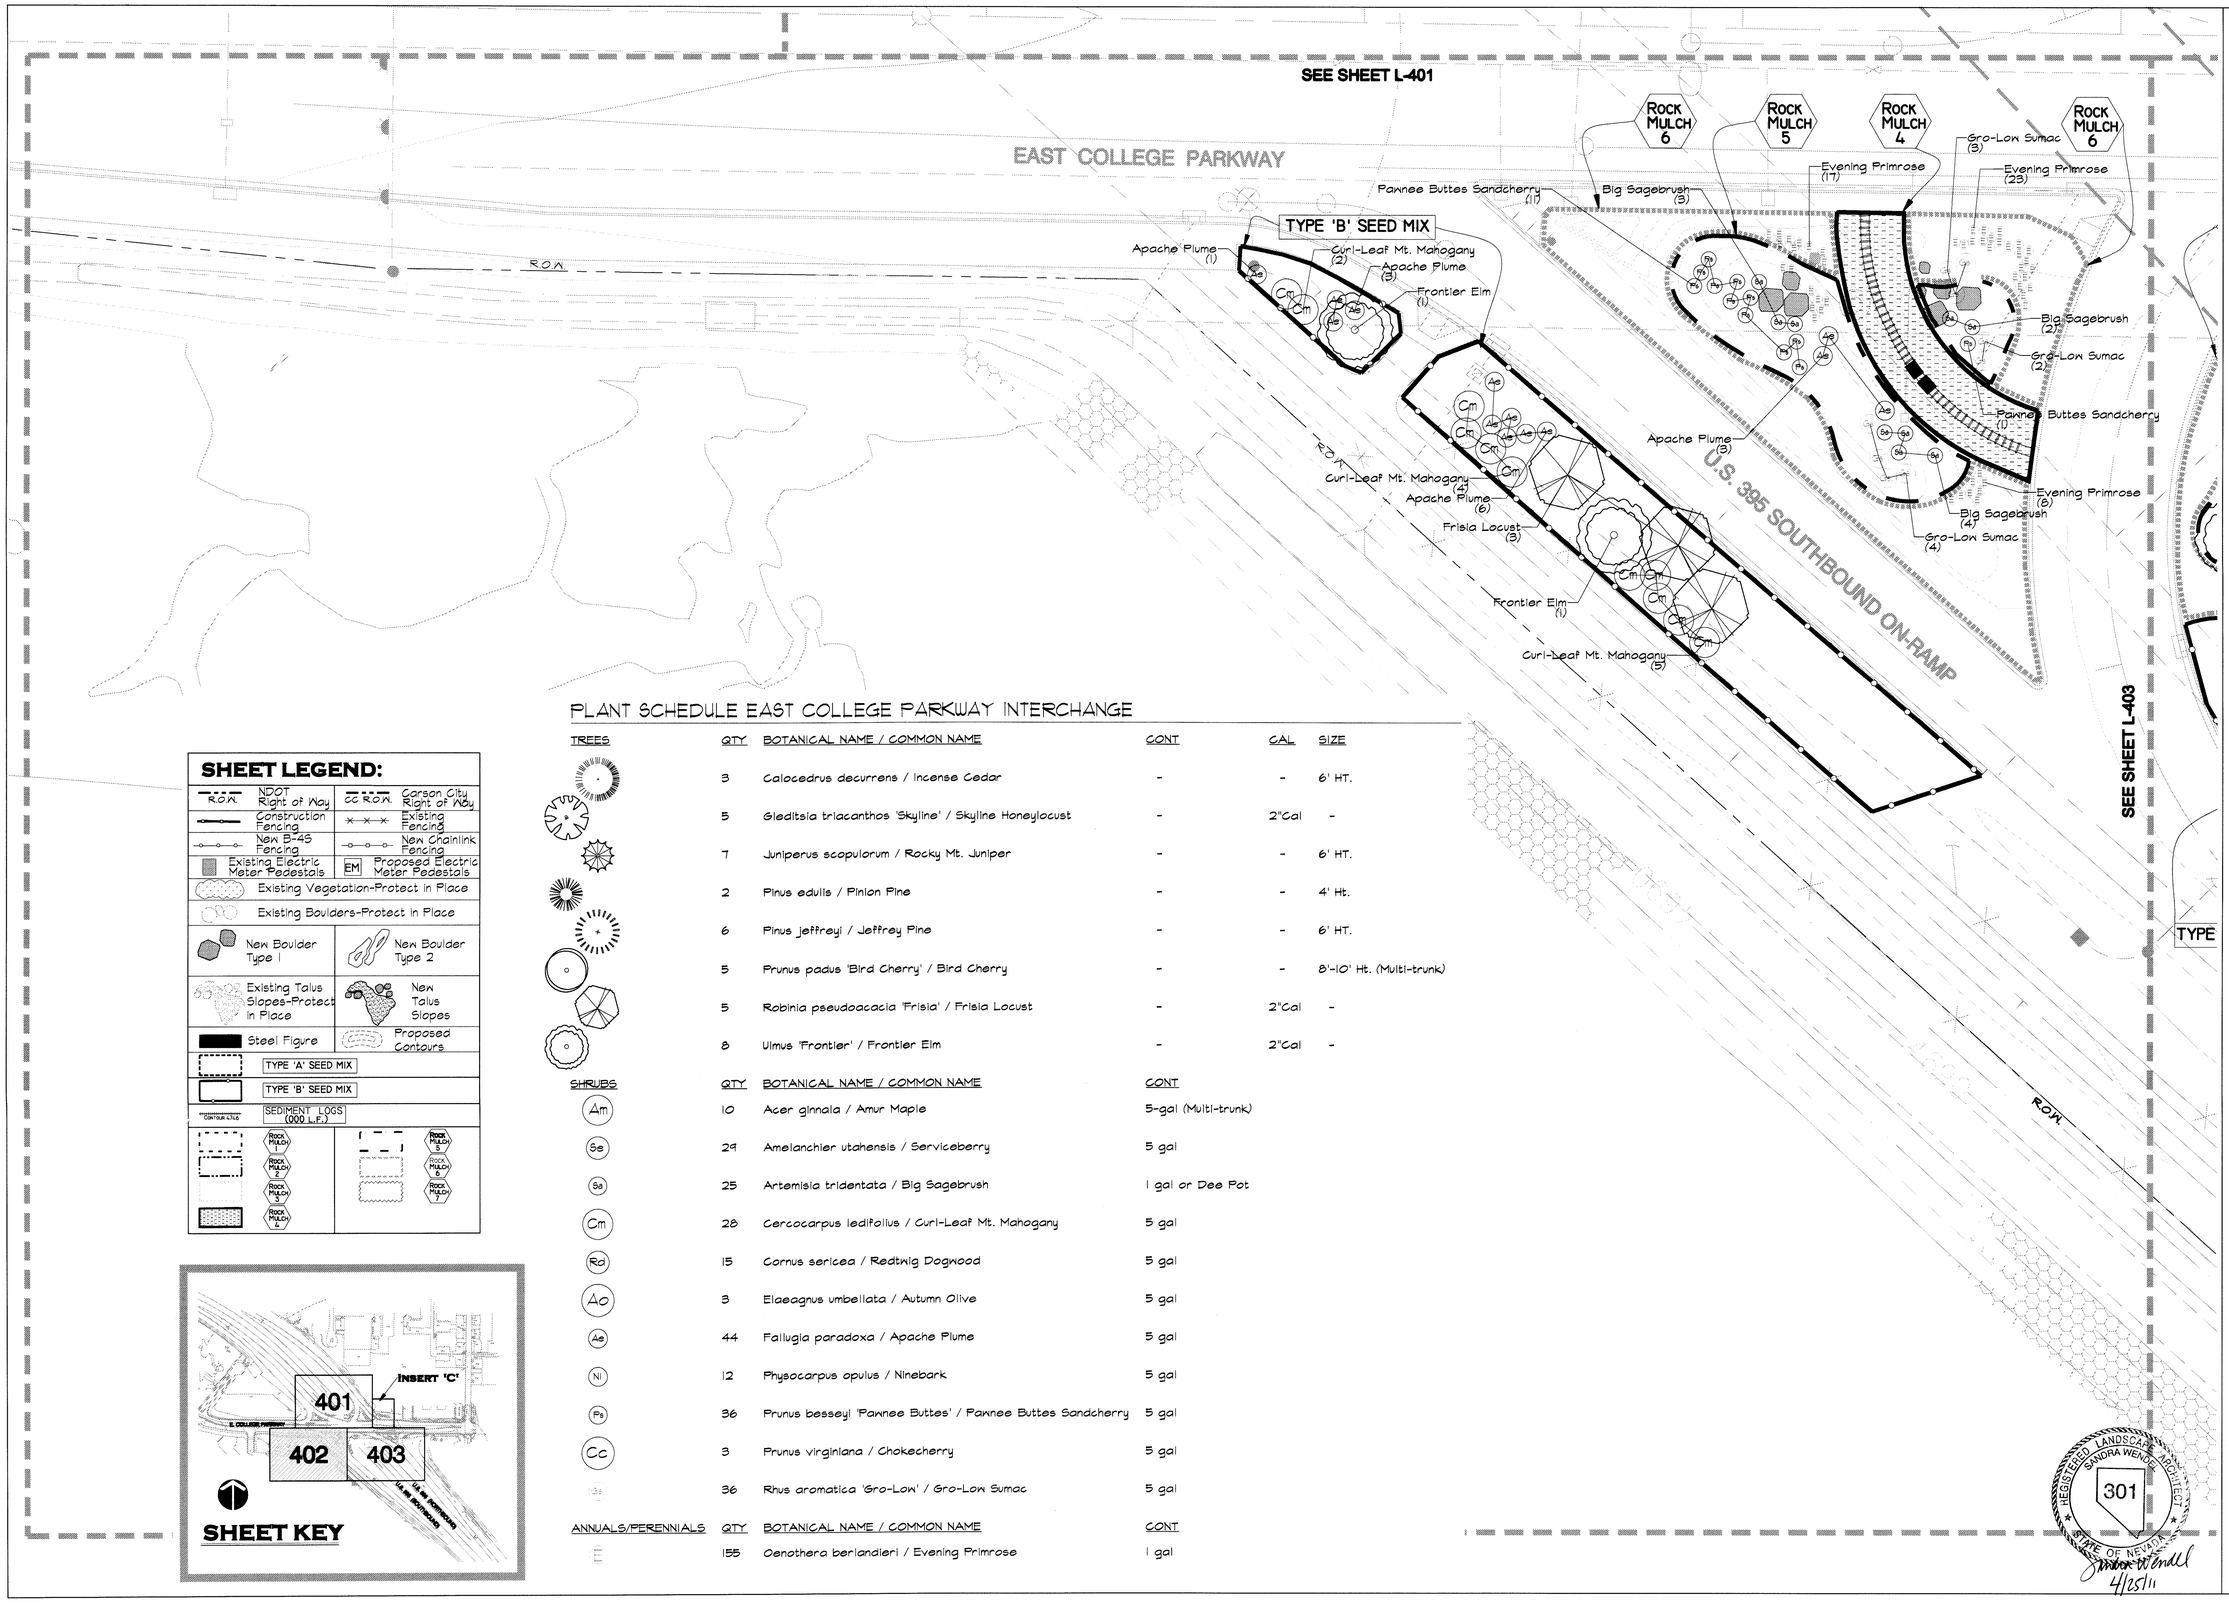

PLANT SCHEDULE EAST COLLEGE PARKWAY INTERCHANGE

TREES	QTY	BOTANICAL NAME / COMMON NAME	CONT	CAL	SIZE
	3	Calocedrus decurrens / Incense Cedar	-	-	6' HT.
	5	Gleditsia triacanthos 'Skyline' / Skyline Honeylocust	-	2"Cal	-
	7	Juniperus scopulorum / Rocky Mt. Juniper	-	-	6' HT.
	2	Pinus edulis / Pinion Pine	-	-	4' Ht.
	6	Pinus jeffreyi / Jeffrey Pine	-	-	6' HT.
	5	Prunus padus 'Bird Cherry' / Bird Cherry	-	-	8'-10' Ht. (Multi-trunk)
	5	Robinia pseudoacacia 'Frisia' / Frisia Locust	-	2"Cal	-
	8	Ulmus 'Frontier' / Frontier Elm	-	2"Cal	-

SHRUBS	QTY	BOTANICAL NAME / COMMON NAME	CONT
Am	10	Acer ginnala / Amur Maple	5-gal (Multi-trunk)
Se	29	Amelanchier utahensis / Serviceberry	5 gal
Sa	25	Artemisia tridentata / Big Sagebrush	1 gal or Dee Pot
Cm	28	Cercocarpus ledifolius / Curl-Leaf Mt. Mahogany	5 gal
Rd	15	Cornus sericea / Redtwig Dogwood	5 gal
Ao	3	Elaeagnus umbellata / Autumn Olive	5 gal
Ae	44	Fallugia paradoxa / Apache Plume	5 gal
Ni	12	Physocarpus opulus / Ninebark	5 gal
Ps	36	Prunus besseyi 'Pawnee Buttes' / Pawnee Buttes Sandcherry	5 gal
Cc	3	Prunus virginiana / Chokecherry	5 gal
	36	Rhus aromatica 'Gro-Low' / Gro-Low Sumac	5 gal

ANNUALS/PERENNIALS	QTY	BOTANICAL NAME / COMMON NAME	CONT
	155	Oenothera berlandieri / Evening Primrose	1 gal

SHEET LEGEND:

R.O.W. NDOT Right of Way	CC R.O.W. Carson City Right of Way
Construction Fencing	Existing Fencing
New B-4S Fencing	New Chainlink Fencing
Existing Electric Meter Pedestals	EM Proposed Electric Meter Pedestals
Existing Vegetation-Protect in Place	
Existing Boulders-Protect in Place	
New Boulder Type 1	New Boulder Type 2
Existing Talus Slopes-Protect in Place	New Talus Slopes
Steel Figure	Proposed Contours
TYPE 'A' SEED MIX	
TYPE 'B' SEED MIX	
SEDIMENT LOGS (000 L.F.)	
ROCK MULCH 1, ROCK MULCH 2, ROCK MULCH 3, ROCK MULCH 4	ROCK MULCH 5, ROCK MULCH 6, ROCK MULCH 7

SHEET KEY

ISSUE RECORD / REVISION:

PURPOSE	DATE:
BID SET	03/11/11

WINSTON W ASSOCIATES
4696 Broadway
Boulder, CO 80304
Tel: 303-440-9200
Fax: 303-449-6911
winstonassociates.com

SANDRA WENDEL & ASSOCIATES
1624 10TH STREET, SUITE 3
MINDEN, NV 89423
PH:775-782-8942 FX:775-782-8943
SANDRA@SWLSA.COM
NV #301 AND CA #2806

CARSON CITY FREEWAY LANDSCAPING PROJECT
CARSON CITY, NEVADA

0 10' 20' 40'
SCALE 1"=20'

PREPARED FOR:

SHEET NAME:
EAST COLLEGE PARKWAY INTERCHANGE

DATE: 03/11/11
DRAWN BY: SW
CHECKED BY: SW

REGISTERED LANDSCAPE ARCHITECT SANDRA WENDEL 301 STATE OF NEVADA
Sandra Wendel 4/25/11

SHEET NUMBER:
L-402

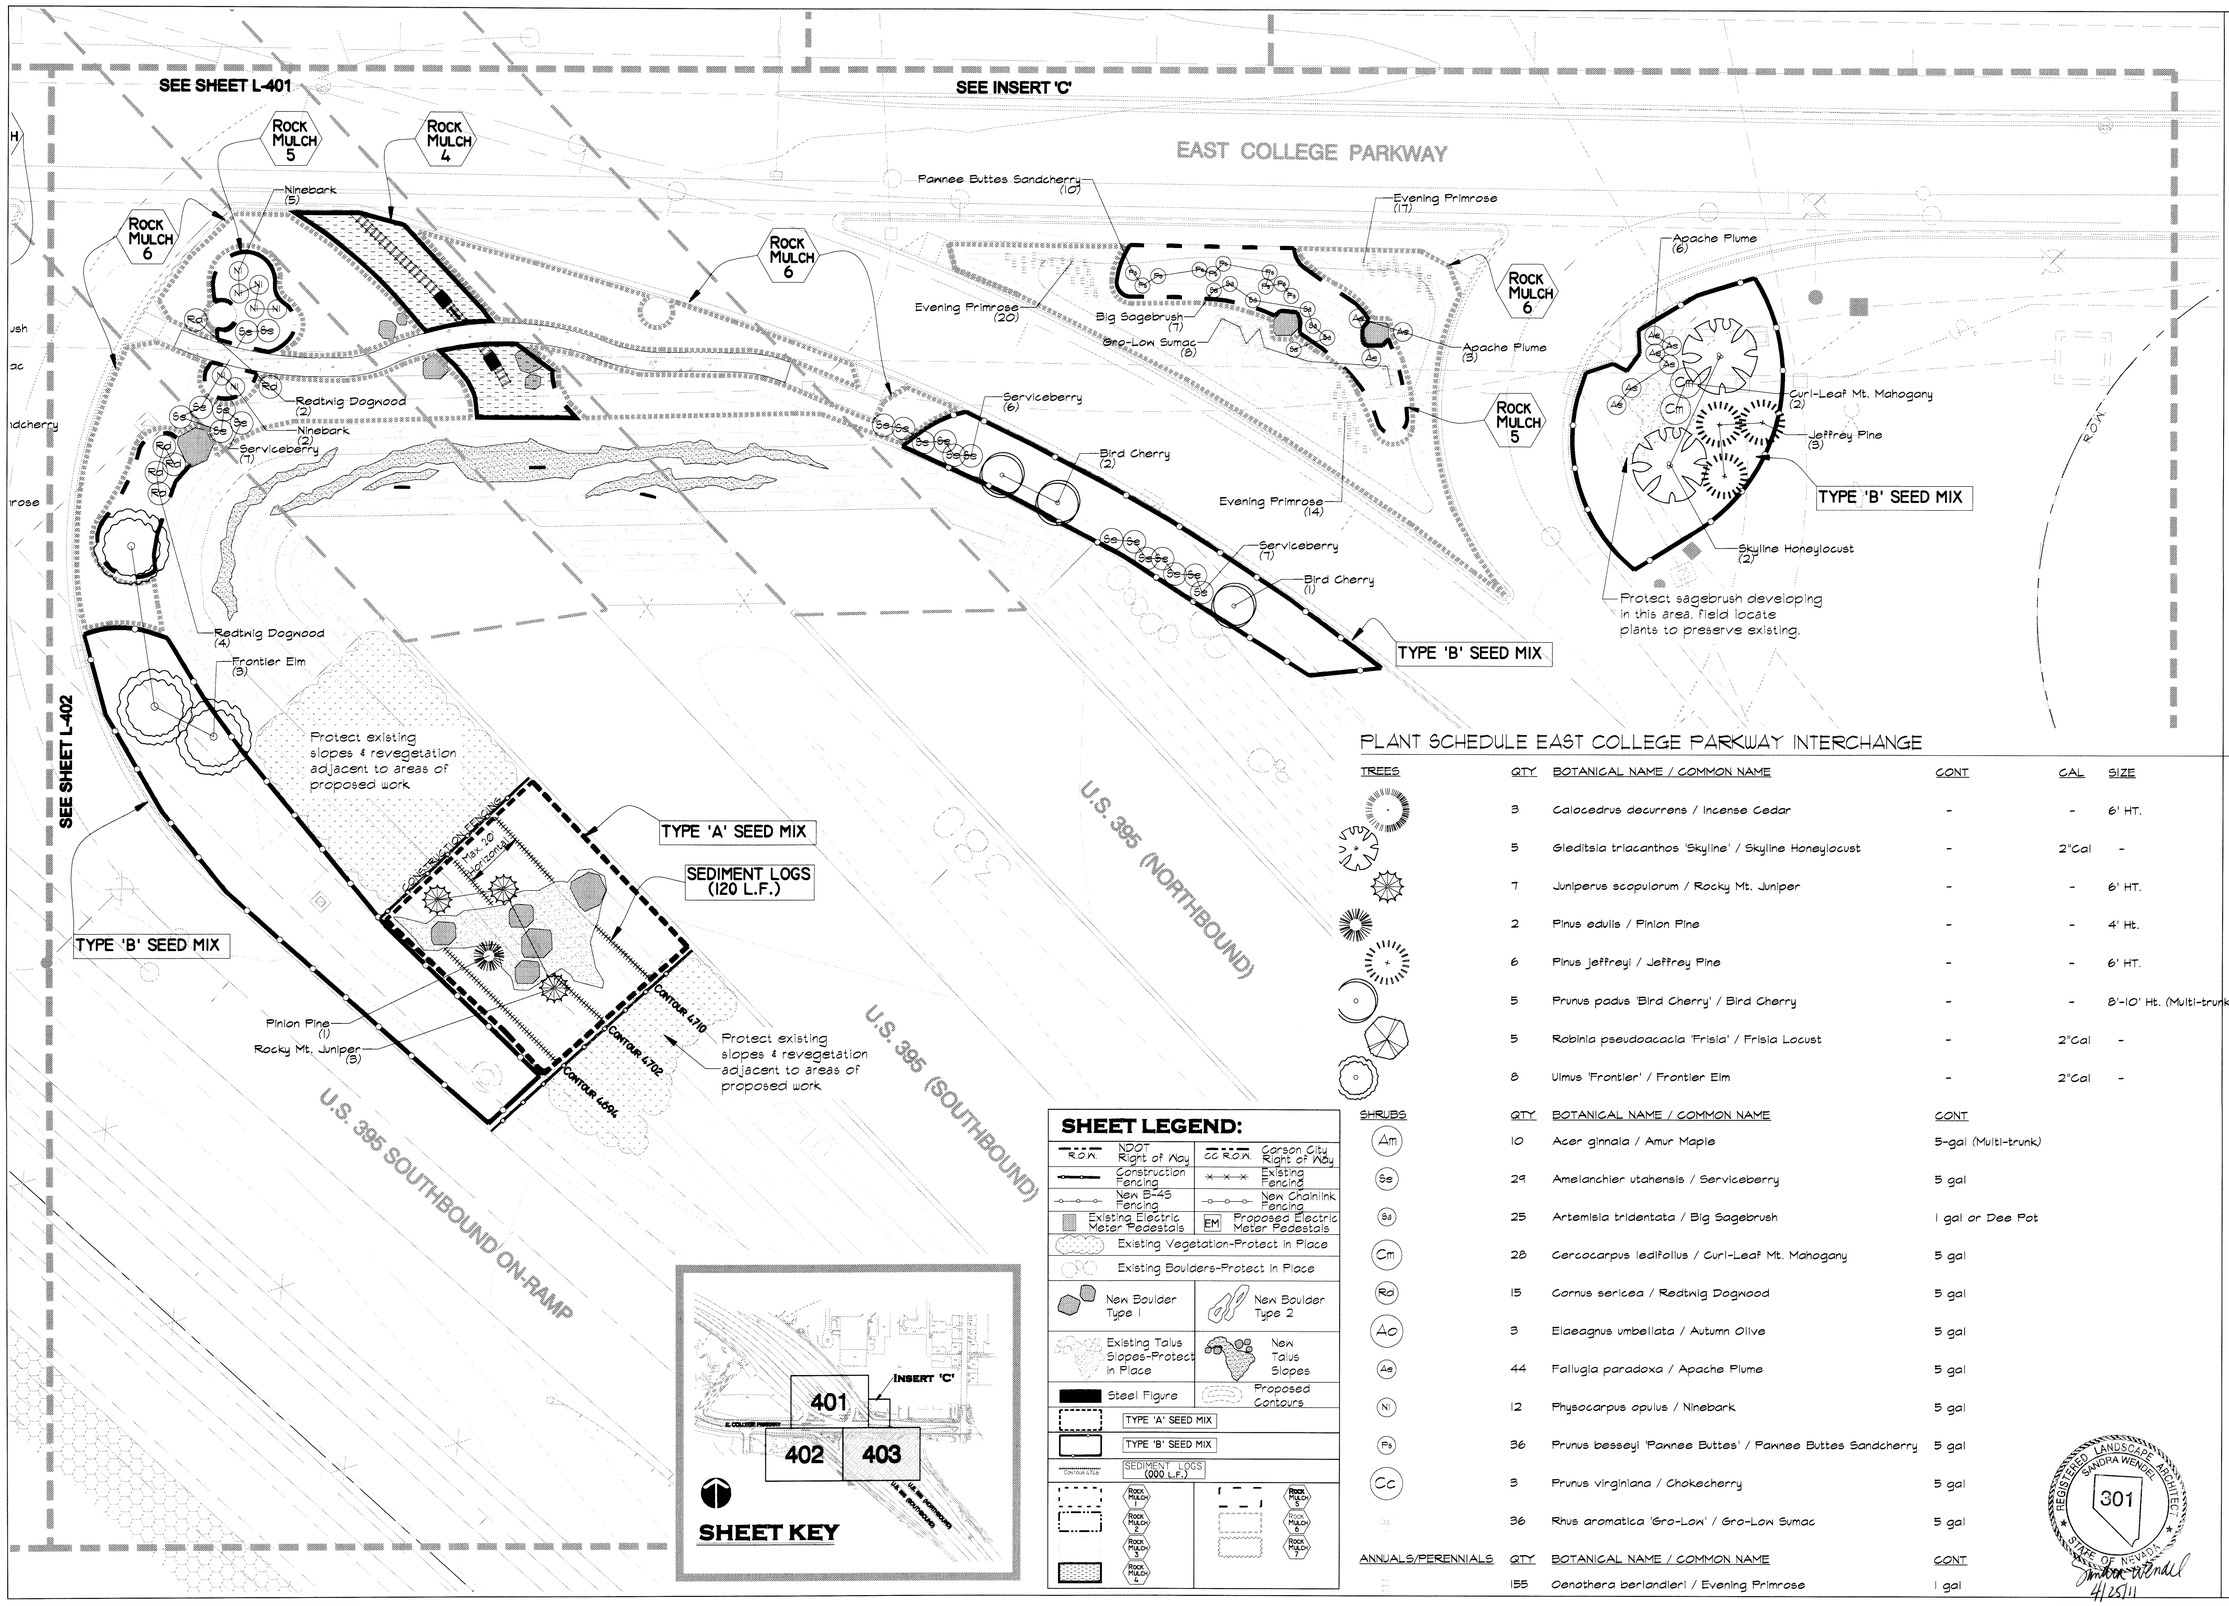

SHEET LEGEND:

ROW NDOT Right of Way	CC ROW Carson City Right of Way
Construction Fencing	Existing Fencing
New B-45 Fencing	New Chainlink Fencing
Existing Electric Meter Pedestals	EM Proposed Electric Meter Pedestals
Existing Vegetation-Protect in Place	
Existing Boulders-Protect in Place	
New Boulder Type 1	New Boulder Type 2
Existing Talus Slopes-Protect in Place	New Talus Slopes
Steel Figure	Proposed Contours
TYPE 'A' SEED MIX	
TYPE 'B' SEED MIX	
CONTOUR ETLS	SEDIMENT LOGS (000 L.F.)
ROCK MULCH 1	ROCK MULCH 5
ROCK MULCH 2	ROCK MULCH 6
ROCK MULCH 3	ROCK MULCH 7
ROCK MULCH 4	

PLANT SCHEDULE EAST COLLEGE PARKWAY INTERCHANGE

TREES	QTY	BOTANICAL NAME / COMMON NAME	CONT	CAL	SIZE
	3	Calocedrus decurrens / Incense Cedar	-	-	6' HT.
	5	Gleditsia triacanthos 'Skyline' / Skyline Honeylocust	-	2"Cal	-
	7	Juniperus scopulorum / Rocky Mt. Juniper	-	-	6' HT.
	2	Pinus edulis / Pinion Pine	-	-	4' Ht.
	6	Pinus jeffreyi / Jeffrey Pine	-	-	6' HT.
	5	Prunus padus 'Bird Cherry' / Bird Cherry	-	-	8'-10' Ht. (Multi-trunk)
	5	Robinia pseudoacacia 'Frisia' / Frisia Locust	-	2"Cal	-
	8	Ulmus 'Frontier' / Frontier Elm	-	2"Cal	-

SHRUBS	QTY	BOTANICAL NAME / COMMON NAME	CONT
Am	10	Acer ginnala / Amur Maple	5-gal (Multi-trunk)
Se	29	Amelanchier utahensis / Serviceberry	5 gal
Sa	25	Artemisia tridentata / Big Sagebrush	1 gal or Dee Pot
Cm	28	Cercocarpus ledifolius / Curl-Leaf Mt. Mahogany	5 gal
Rd	15	Cornus sericea / Redtwig Dogwood	5 gal
Ac	3	Elaeagnus umbellata / Autumn Olive	5 gal
Ae	44	Fallugia paradoxa / Apache Plume	5 gal
Ni	12	Physocarpus opulus / Ninebark	5 gal
Ps	36	Prunus besseyi 'Pannee Buttes' / Pannee Buttes Sandcherry	5 gal
Cc	3	Prunus virginiana / Chokecherry	5 gal
	36	Rhus aromatica 'Gro-Low' / Gro-Low Sumac	5 gal

ANNUALS/PERENNIALS	QTY	BOTANICAL NAME / COMMON NAME	CONT
	155	Oenothera berlandieri / Evening Primrose	1 gal

REGISTERED LANDSCAPE ARCHITECT SANDRA WENDEL 301 STATE OF NEVADA
4/25/11

ISSUE RECORD / REVISION:

PURPOSE	DATE:
BID SET	03/11/11

WINSTON ASSOCIATES
4696 Broadway
Boulder, CO 80304
Tel: 303-440-9200
Fax: 303-449-6911
winstonassociates.com

SANDRA WENDEL & ASSOCIATES
1624 10TH STREET, SUITE 3
MINDEN, NV 89423
PH:775-782-8942 FX:775-782-8943
SANDRA@SWLSA.COM
NV #301 AND CA #2806

CARSON CITY FREEWAY LANDSCAPING PROJECT CARSON CITY, NEVADA

0 10' 20' 40'
SCALE 1"=20'

PREPARED FOR:

SHEET NAME:
EAST COLLEGE PARKWAY INTERCHANGE

DATE: 03/11/11
DRAWN BY: SW
CHECKED BY: SW

SHEET NUMBER:
L-403

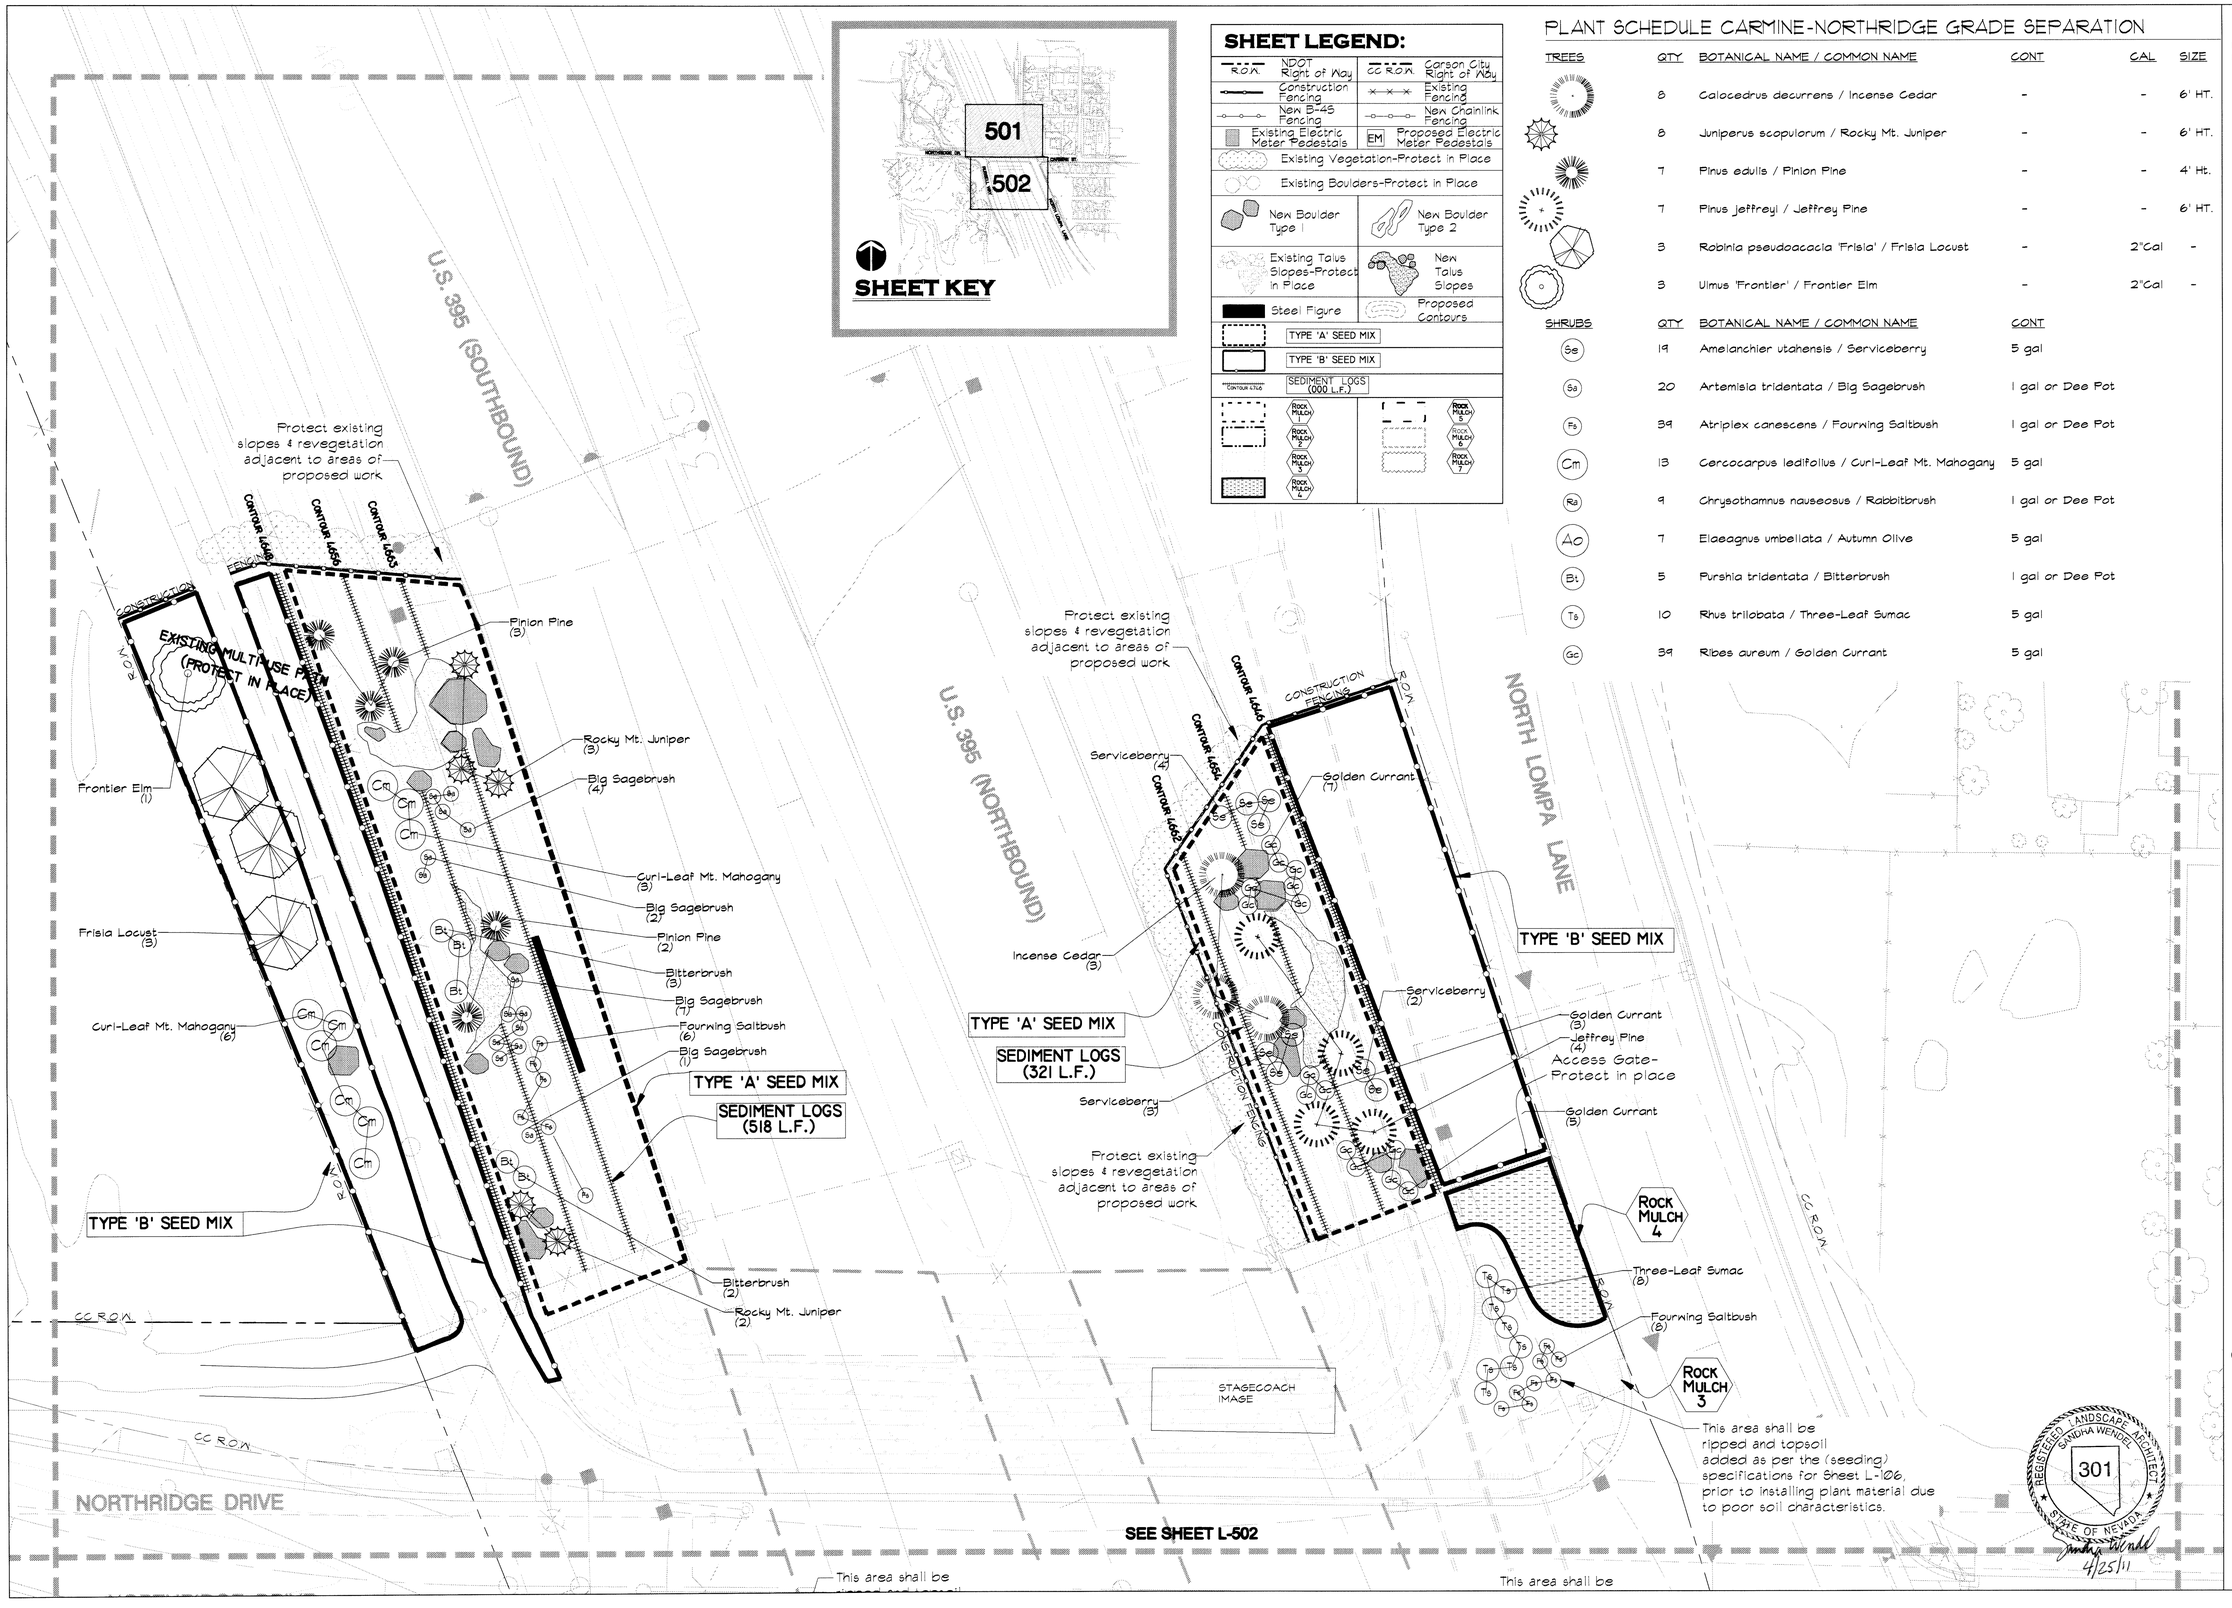

SHEET LEGEND:

R.O.W. NDOT Right of Way	CC R.O.W. Carson City Right of Way
Construction Fencing	Existing Fencing
New B-45 Fencing	New Chainlink Fencing
Existing Electric Meter Pedestals	EM Proposed Electric Meter Pedestals
Existing Vegetation-Protect in Place	
Existing Boulders-Protect in Place	
New Boulder Type 1	New Boulder Type 2
Existing Talus Slopes-Protect in Place	New Talus Slopes
Steel Figure	Proposed Contours
TYPE 'A' SEED MIX	
TYPE 'B' SEED MIX	
SEDIMENT LOGS (000 L.F.)	
ROCK MULCH 1	ROCK MULCH 5
ROCK MULCH 2	ROCK MULCH 6
ROCK MULCH 3	ROCK MULCH 7
ROCK MULCH 4	

PLANT SCHEDULE CARMINE-NORTHRIDGE GRADE SEPARATION

TREES	QTY	BOTANICAL NAME / COMMON NAME	CONT	CAL	SIZE
	8	Calocedrus decurrens / Incense Cedar	-	-	6' HT.
	8	Juniperus scopulorum / Rocky Mt. Juniper	-	-	6' HT.
	7	Pinus edulis / Pinion Pine	-	-	4' Ht.
	7	Pinus jeffreyi / Jeffrey Pine	-	-	6' HT.
	3	Robinia pseudoacacia 'Frisia' / Frisia Locust	-	2"Cal	-
	3	Ulmus 'Frontier' / Frontier Elm	-	2"Cal	-

SHRUBS	QTY	BOTANICAL NAME / COMMON NAME	CONT
Se	19	Amelanchier utahensis / Serviceberry	5 gal
Sa	20	Artemisia tridentata / Big Sagebrush	1 gal or Dee Pot
Fs	39	Atriplex canescens / Fourwing Saltbush	1 gal or Dee Pot
Cm	13	Cercocarpus ledifolius / Curl-Leaf Mt. Mahogany	5 gal
Ra	9	Chrysothamnus nauseosus / Rabbitbrush	1 gal or Dee Pot
AO	7	Elaeagnus umbellata / Autumn Olive	5 gal
Bt	5	Purshia tridentata / Bitterbrush	1 gal or Dee Pot
Ts	10	Rhus trilobata / Three-Leaf Sumac	5 gal
Gc	39	Ribes aureum / Golden Currant	5 gal

ISSUE RECORD / REVISION:

PURPOSE	DATE:
BID SET	03/11/11

WINSTON ASSOCIATES
4696 Broadway
Boulder, CO 80304
Tel: 303-440-9200
Fax: 303-449-6911
winstonassociates.com

SANDRA WENDEL & ASSOCIATES
1624 10TH STREET, SUITE 3
MINDEN, NV 89423
Ph:775-782-8942 Fx:775-782-8943
SANDRA@SWLSA.COM
NV #301 AND CA #2806

CARSON CITY FREEWAY LANDSCAPING PROJECT CARSON CITY, NEVADA

0 10' 20' 40'
SCALE 1"=20'

PREPARED FOR:

SHEET NAME:
CARMINE-NORTHRIDGE GRADE SEPARATION

DATE: 03/11/11
DRAWN BY: SW
CHECKED BY: SW

SHEET NUMBER:
L-501

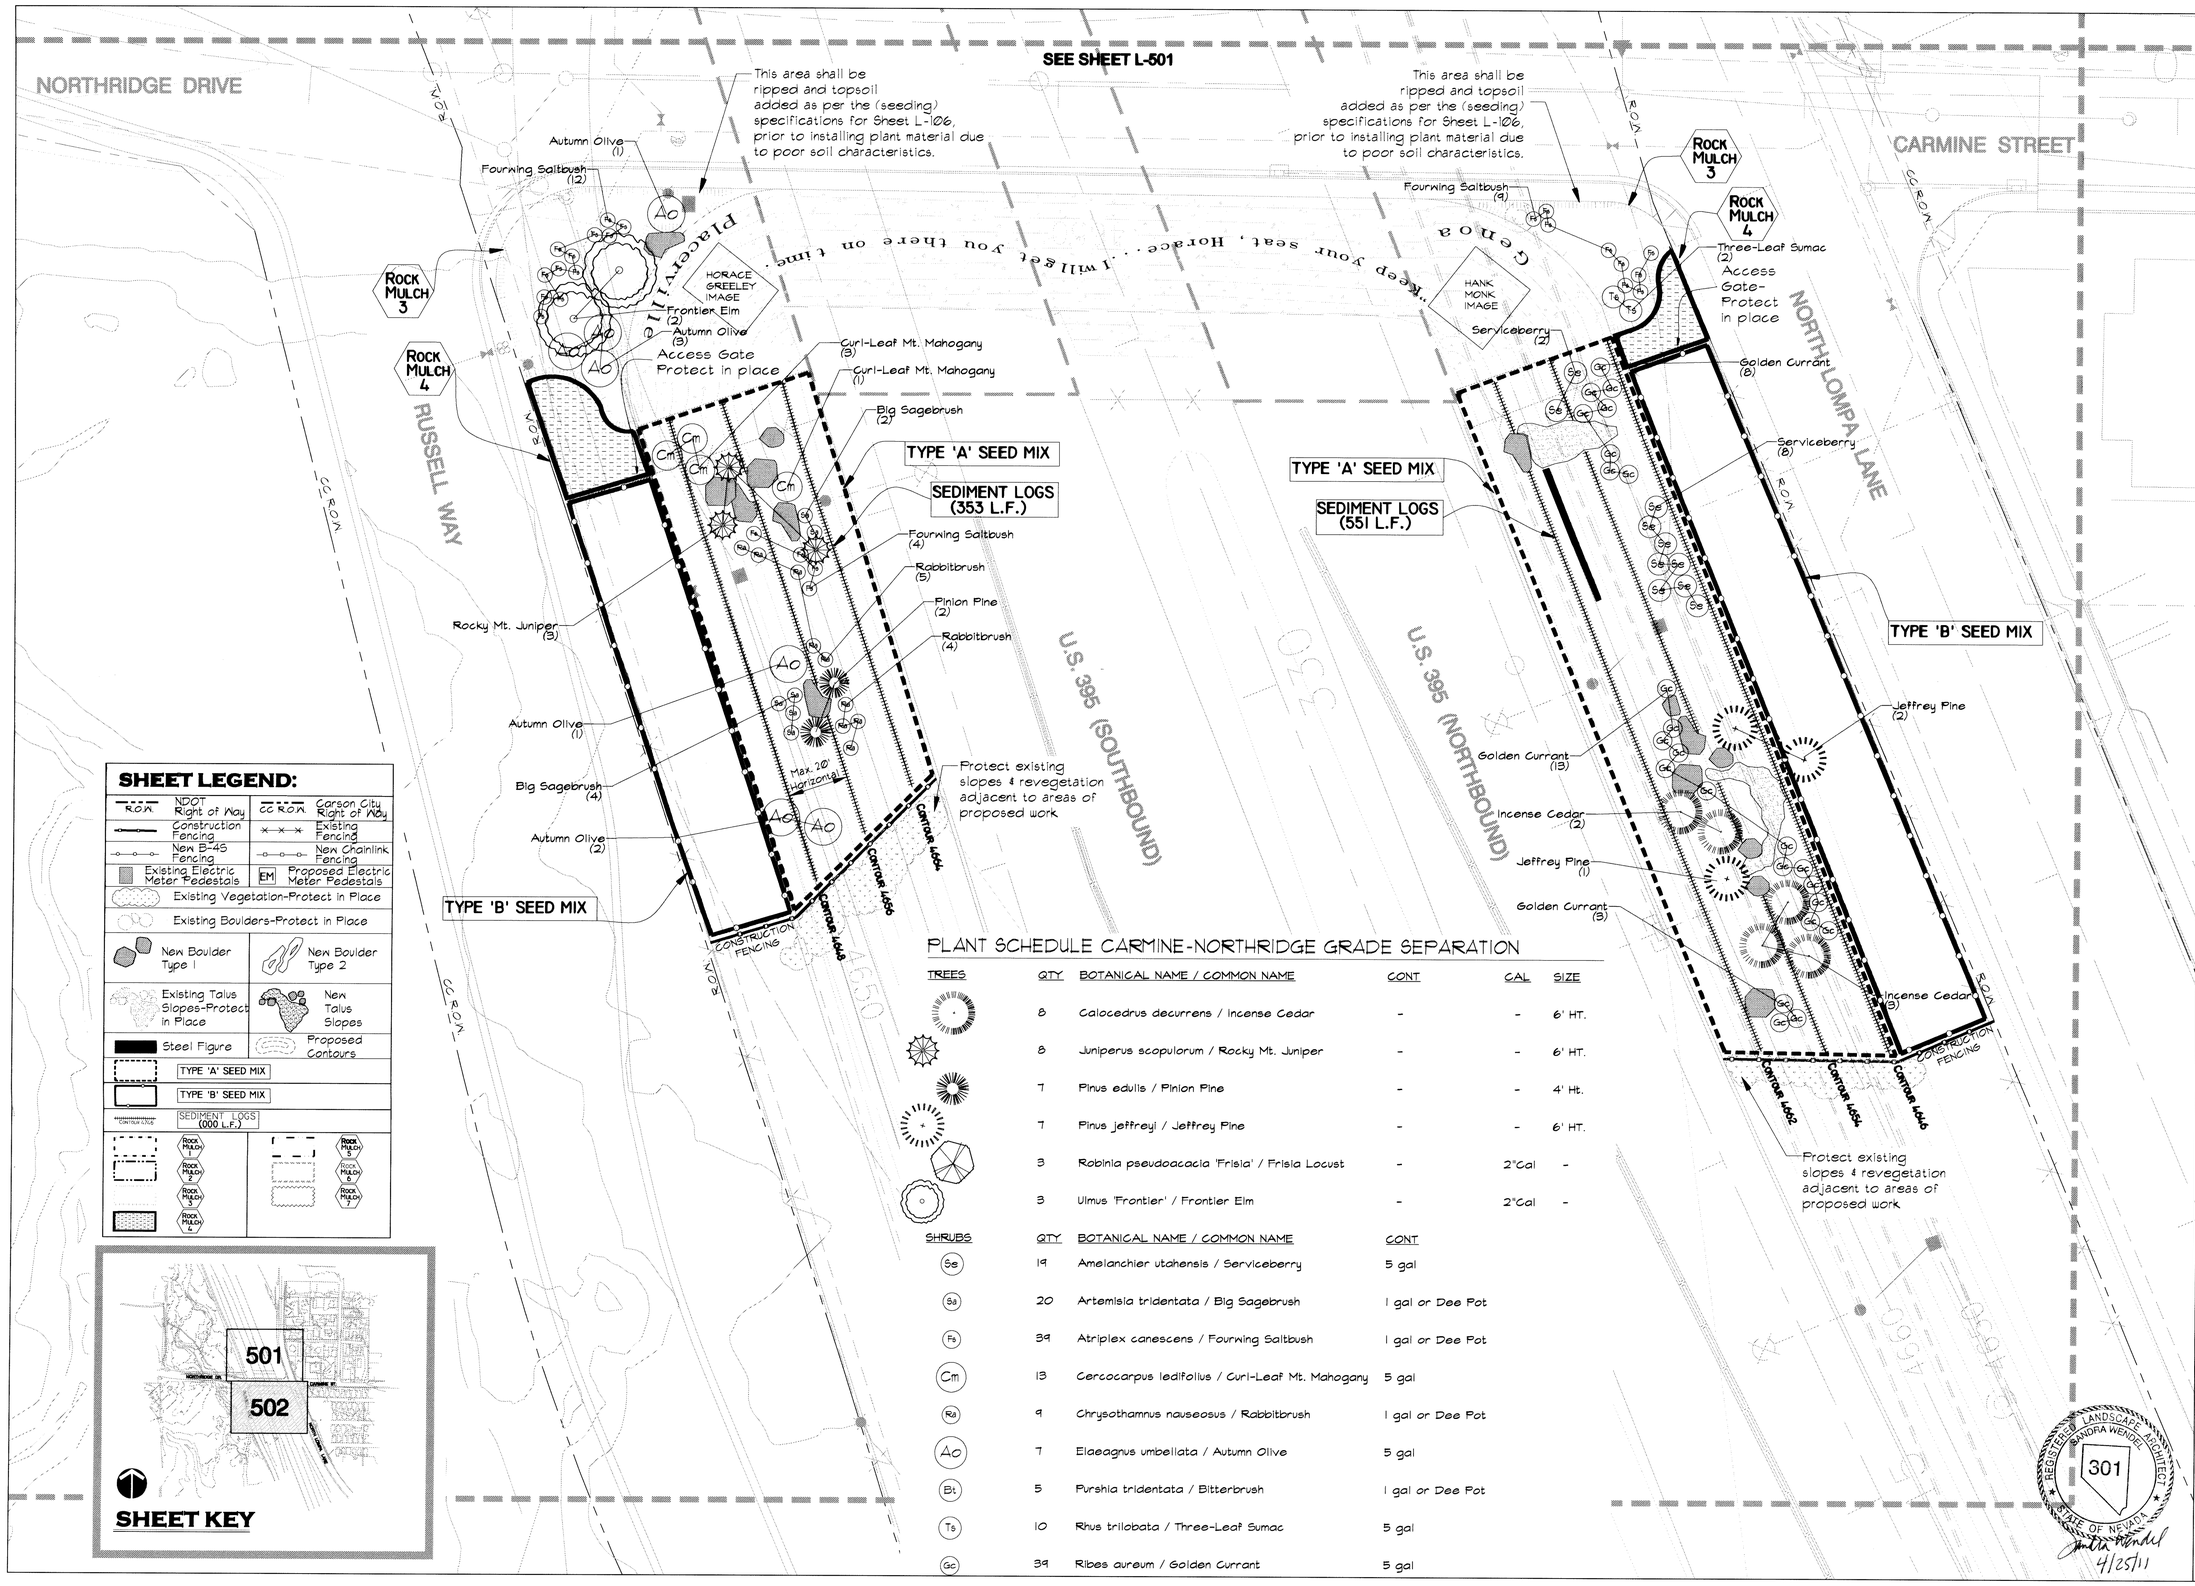

SHEET LEGEND:

R.O.W. NDOT Right of Way	CC R.O.W. Carson City Right of Way
Construction Fencing	Existing Fencing
New B-45 Fencing	New Chainlink Fencing
Existing Electric Meter Pedestals	EM Proposed Electric Meter Pedestals
Existing Vegetation-Protect in Place	
Existing Boulders-Protect in Place	
New Boulder Type 1	New Boulder Type 2
Existing Talus Slopes-Protect in Place	New Talus Slopes
Steel Figure	Proposed Contours
TYPE 'A' SEED MIX	
TYPE 'B' SEED MIX	
CONTOUR LOGS — SEDIMENT LOGS (000 L.F.)	
ROCK MULCH 1	ROCK MULCH 5
ROCK MULCH 2	ROCK MULCH 6
ROCK MULCH 3	ROCK MULCH 7
ROCK MULCH 4	

SHEET KEY

PLANT SCHEDULE CARMINE-NORTHRIDGE GRADE SEPARATION

TREES	QTY	BOTANICAL NAME / COMMON NAME	CONT	CAL	SIZE
	8	Calocedrus decurrens / Incense Cedar	-	-	6' HT.
	8	Juniperus scopulorum / Rocky Mt. Juniper	-	-	6' HT.
	7	Pinus edulis / Pinion Pine	-	-	4' Ht.
	7	Pinus jeffreyi / Jeffrey Pine	-	-	6' HT.
	3	Robinia pseudoacacia 'Frisia' / Frisia Locust	-	2"Cal	-
	3	Ulmus 'Frontier' / Frontier Elm	-	2"Cal	-

SHRUBS	QTY	BOTANICAL NAME / COMMON NAME	CONT
Se	19	Amelanchier utahensis / Serviceberry	5 gal
Sa	20	Artemisia tridentata / Big Sagebrush	1 gal or Dee Pot
Fs	39	Atriplex canescens / Fourwing Saltbush	1 gal or Dee Pot
Cm	13	Cercocarpus ledifolius / Curl-Leaf Mt. Mahogany	5 gal
Rs	9	Chrysothamnus nauseosus / Rabbitbrush	1 gal or Dee Pot
Ao	7	Elaeagnus umbellata / Autumn Olive	5 gal
Bt	5	Purshia tridentata / Bitterbrush	1 gal or Dee Pot
Ts	10	Rhus trilobata / Three-Leaf Sumac	5 gal
Gc	39	Ribes aureum / Golden Currant	5 gal

REGISTERED LANDSCAPE ARCHITECT
SANDRA WENDEL
301
STATE OF NEVADA
4/25/11

ISSUE RECORD / REVISION:

PURPOSE	DATE:
BID SET	04/25/11

WINSTON & ASSOCIATES
4696 Broadway
Boulder, CO 80304
Tel: 303-440-9200
Fax: 303-449-6911
winstonassociates.com

SANDRA WENDEL & ASSOCIATES
1624 10TH STREET, SUITE 3
MINDEN, NV 89423
Ph:775-782-8942 Fx:775-782-8943
SANDRA@SWLSA.COM
NV #301 AND CA #2806

CARSON CITY FREEWAY LANDSCAPING PROJECT CARSON CITY, NEVADA

0 10' 20' 40'
SCALE 1"=20'

PREPARED FOR:

SHEET NAME:
CARMINE-NORTHRIDGE GRADE SEPARATION

DATE: 04/25/11
DRAWN BY: SW
CHECKED BY: SW
PROJECT NUMBER:
SHEET NUMBER: **L-502**

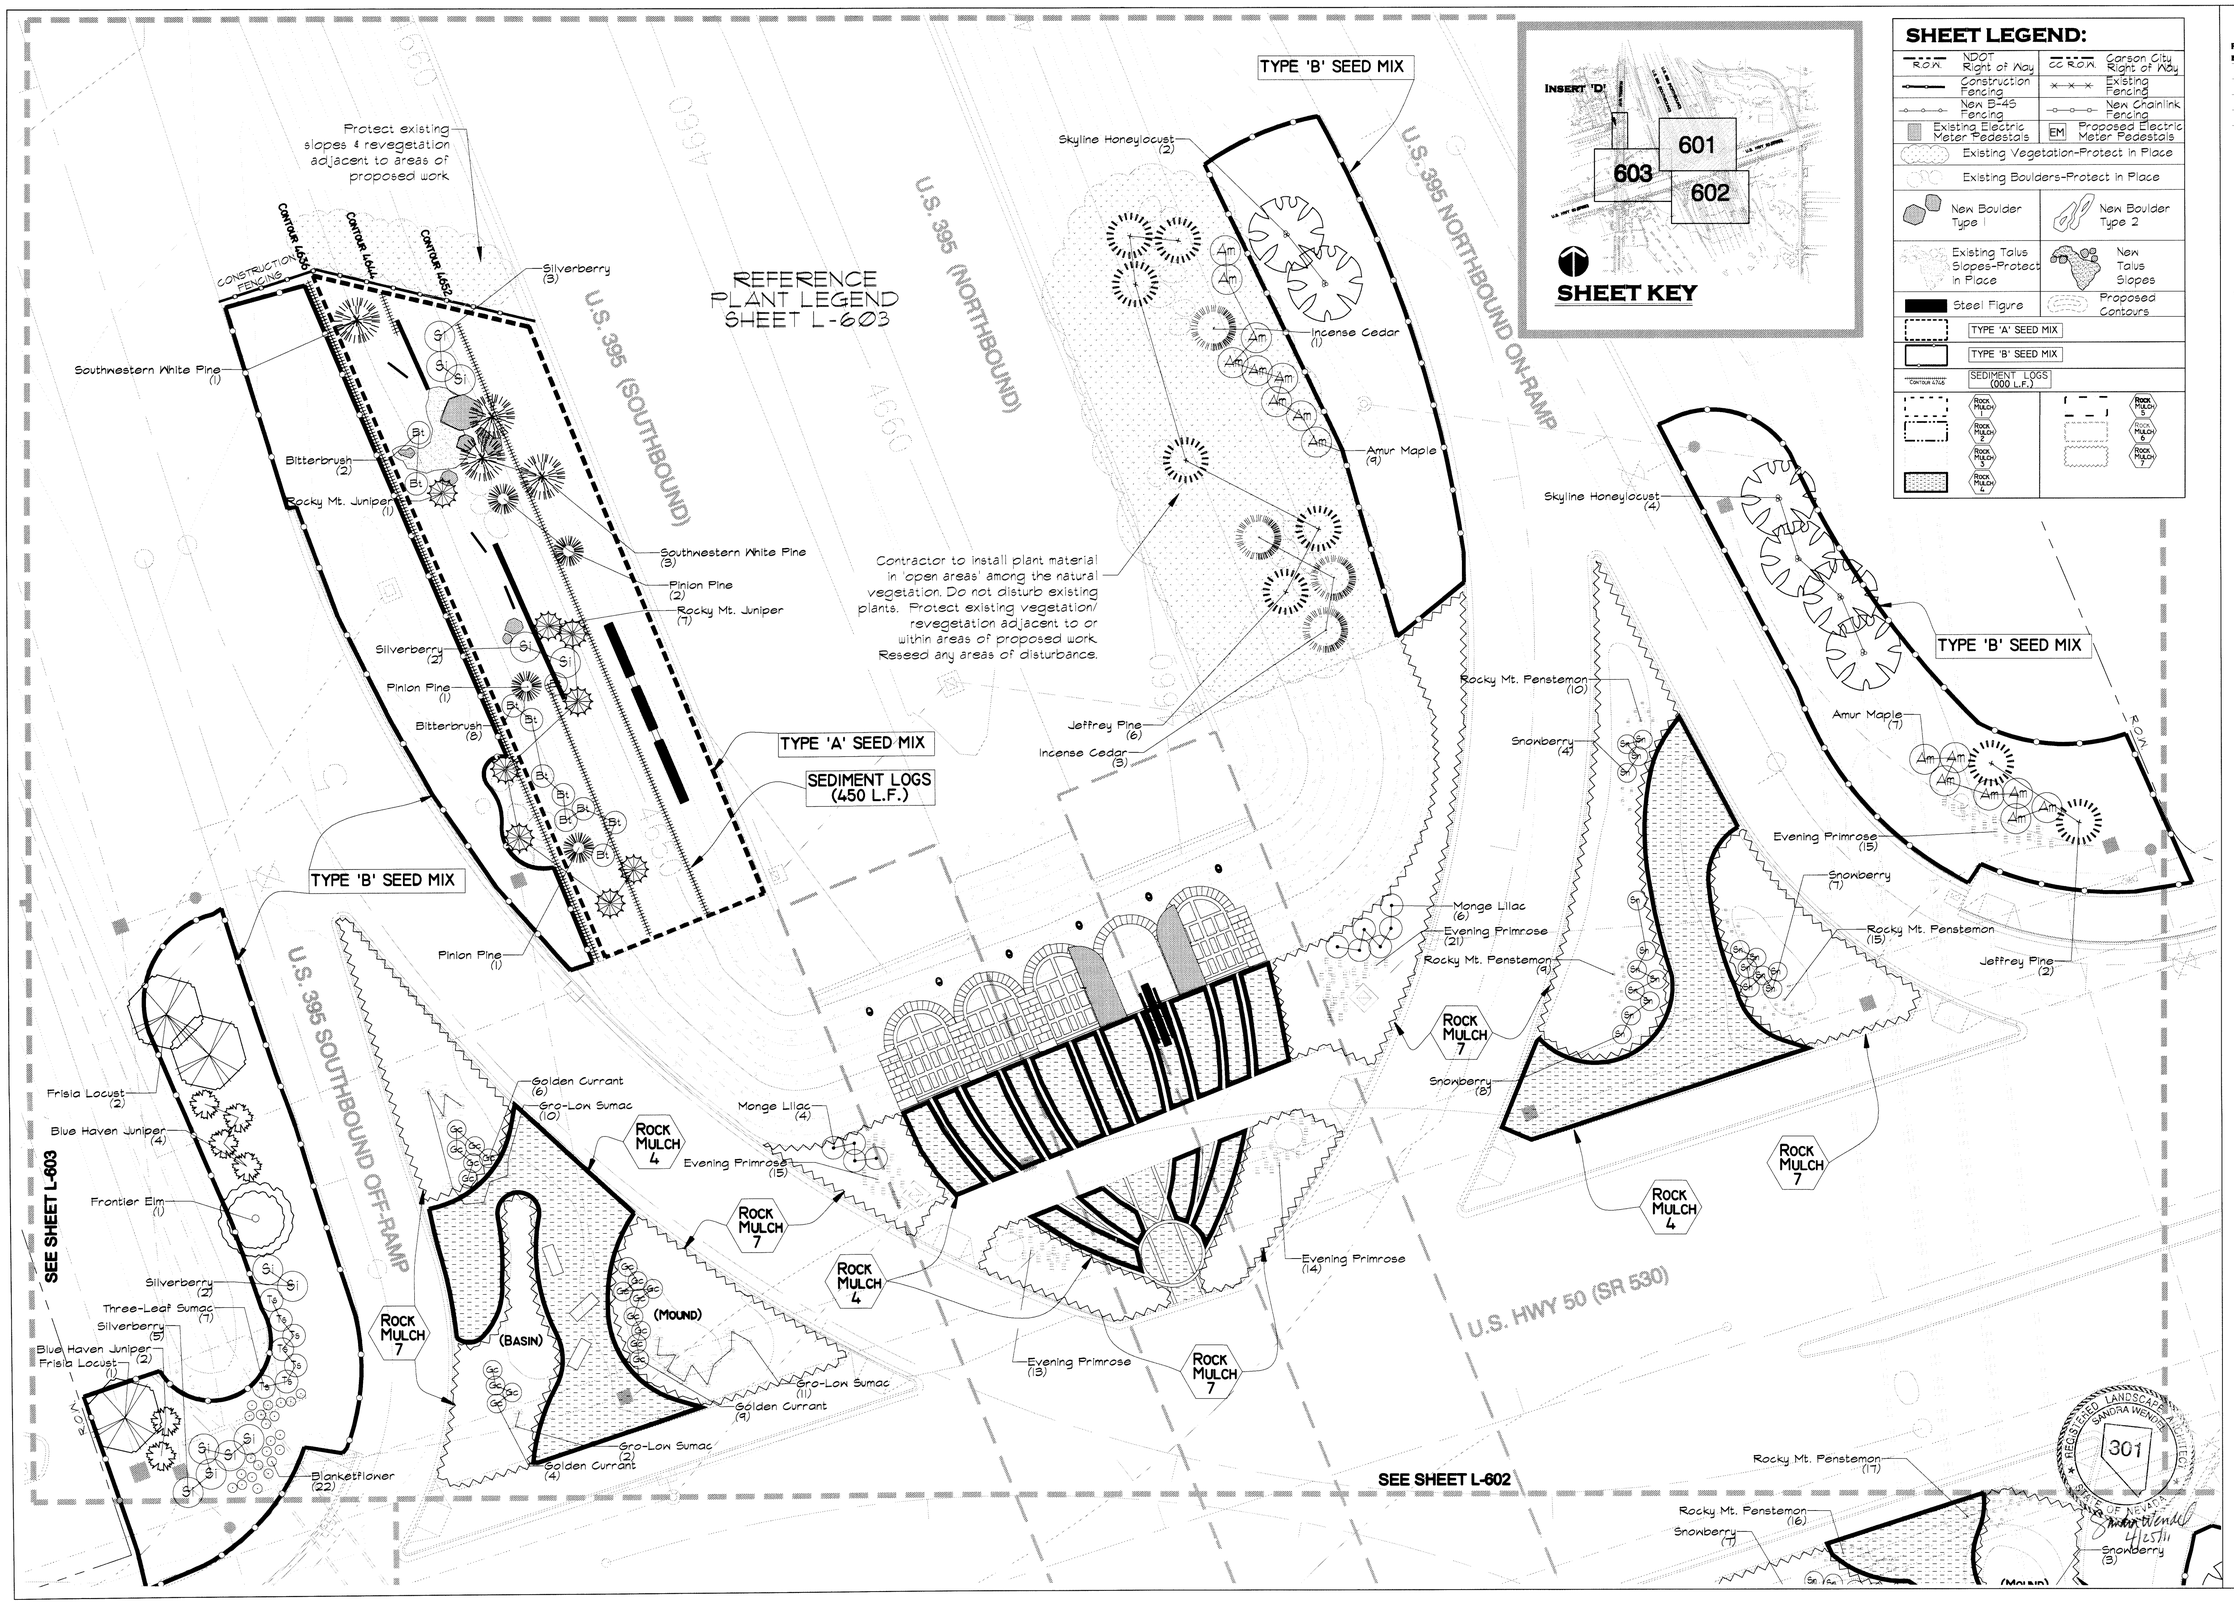

SHEET LEGEND:

R.O.W. NDOT Right of Way	CC R.O.W. Carson City Right of Way
Construction Fencing	Existing Fencing
New B-45 Fencing	New Chainlink Fencing
Existing Electric Meter Pedestals	EM Proposed Electric Meter Pedestals
Existing Vegetation-Protect in Place	
Existing Boulders-Protect in Place	
New Boulder Type 1	New Boulder Type 2
Existing Talus Slopes-Protect in Place	New Talus Slopes
Steel Figure	Proposed Contours
TYPE 'A' SEED MIX	
TYPE 'B' SEED MIX	
CONTOUR 6765 SEDIMENT LOGS (000 L.F.)	
ROCK MULCH 1	ROCK MULCH 5
ROCK MULCH 2	ROCK MULCH 6
ROCK MULCH 3	ROCK MULCH 7
ROCK MULCH 4	

ISSUE RECORD / REVISION:

PURPOSE	DATE:
BID SET	03/11/11

WINSTON ASSOCIATES
4696 Broadway
Boulder, CO 80304
Tel: 303-440-9200
Fax: 303-449-6911
winstonassociates.com

SANDRA WENDEL & ASSOCIATES
1624 10TH STREET, SUITE 3
MINDEN, NV 89423
Ph:775-782-8942 Fx:775-782-8943
SANDRA@SWLSA.COM
NV #301 AND CA #2806

CARSON CITY FREEWAY LANDSCAPING PROJECT
CARSON CITY, NEVADA

0 10' 20' 40'
SCALE 1"=20'

PREPARED FOR:

SHEET NAME:
HWY 50 (EAST) INTERCHANGE

DATE: 03/11/11
DRAWN BY: SW
CHECKED BY: SW

SHEET NUMBER:
L-601

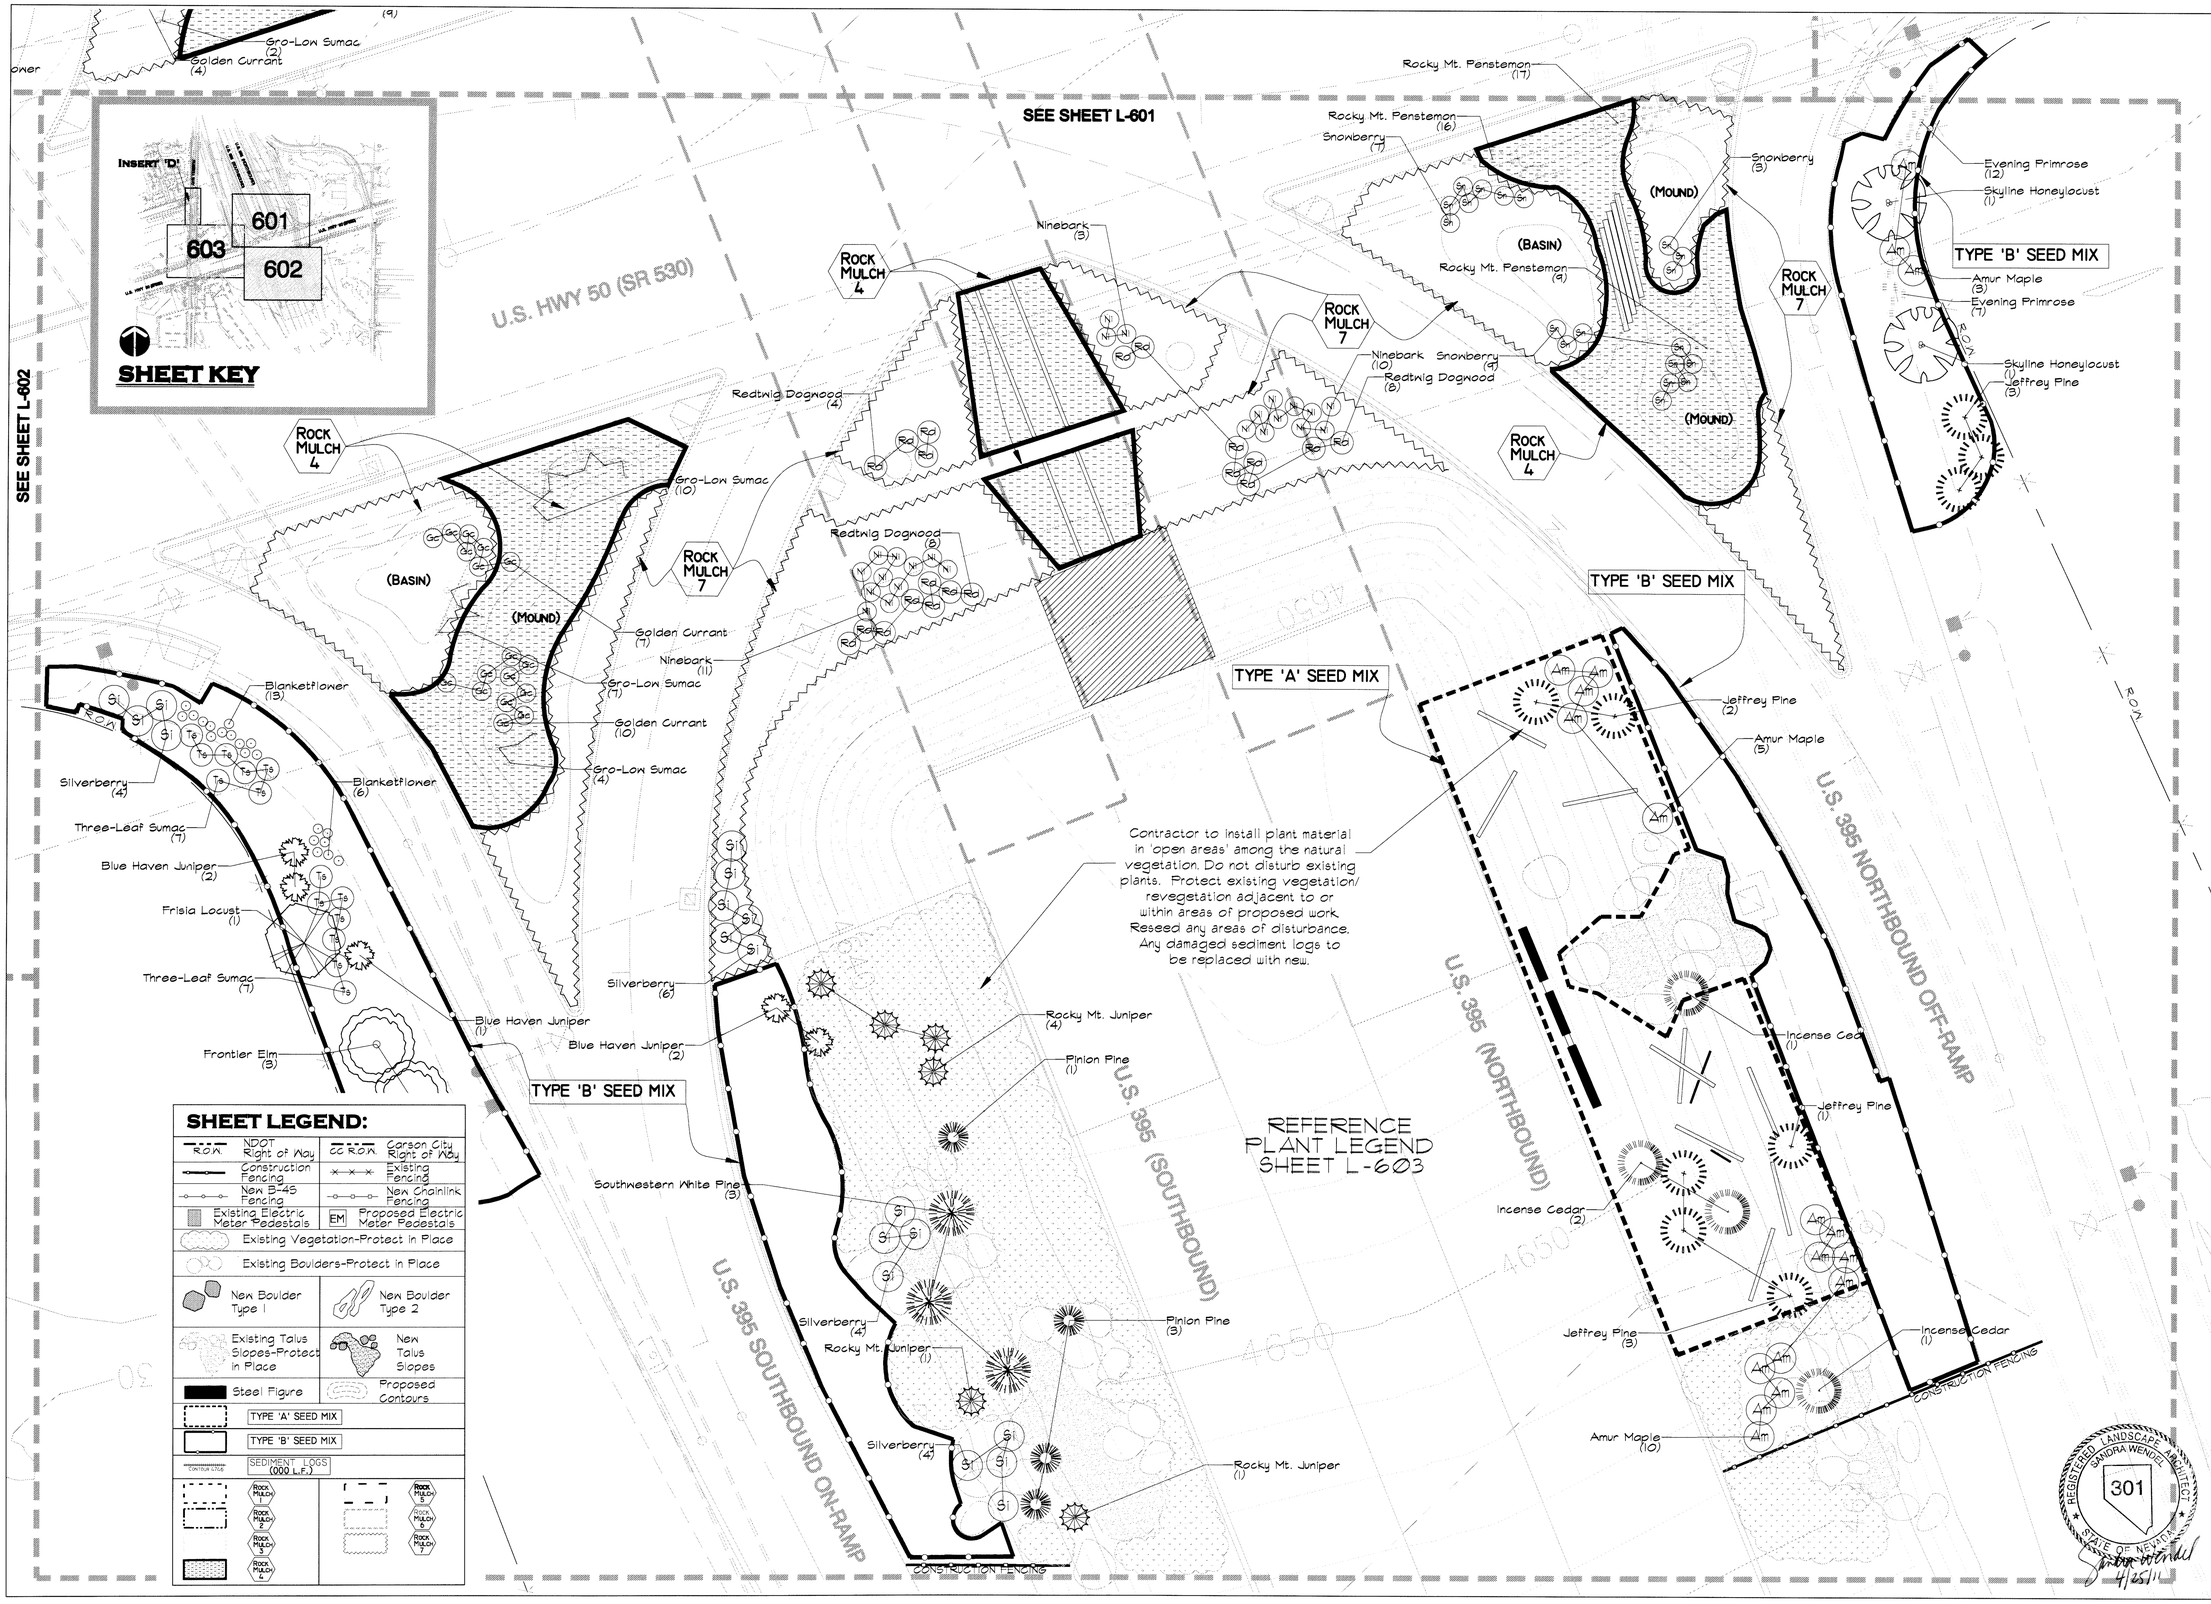

ISSUE RECORD / REVISION:

PURPOSE	DATE:
BID SET	03/11/11

WINSTON ASSOCIATES
4696 Broadway
Boulder, CO 80304
Tel: 303-440-9200
Fax: 303-449-6911
winstonassociates.com

SANDRA WENDEL & ASSOCIATES
1624 10TH STREET, SUITE 3
MINDEN, NV 89423
PH:775-782-8942 FX:775-782-8943
SANDRA@SWLSA.COM
NV #301 AND CA #2806

CARSON CITY FREEWAY LANDSCAPING PROJECT
CARSON CITY, NEVADA

0 10' 20' 40'
SCALE 1"=20'

PREPARED FOR:

SHEET NAME:
HWY 50 (EAST) INTERCHANGE

DATE: 03/11/11
DRAWN BY: SW
CHECKED BY: SW

SHEET NUMBER:
L-602

PLANT SCHEDULE HIGHWAY 50 INTERCHANGE

TREES	QTY	BOTANICAL NAME / COMMON NAME	CONT	CAL	SIZE
	8	Calocedrus decurrens / Incense Cedar	-	-	6' HT.
	8	Gleditsia triacanthos 'Skyline' / Skyline Honeylocust	-	2"Cal	-
	14	Juniperus scopulorum / Rocky Mt. Juniper	-	-	6' HT.
	11	Juniperus scopulorum 'Blue Haven' / Blue Haven Juniper	-	-	6' HT.
	8	Pinus edulis / Pinion Pine	-	-	4' Ht.
	17	Pinus jeffreyi / Jeffrey Pine	-	-	6' HT.
	7	Pinus strobiformis / Southwestern White Pine	-	-	6' HT.
	4	Robinia pseudoacacia 'Frisia' / Frisia Locust	-	2"Cal	-
	4	Ulmus 'Frontier' / Frontier Elm	-	2"Cal	-

SHRUBS	QTY	BOTANICAL NAME / COMMON NAME	CONT
Am	34	Acer ginnala / Amur Maple	5-gal (Multi-trunk)
Rd	20	Cornus sericea / Redtwig Dogwood	5 gal
Si	30	Elaeagnus commutata / Silverberry	5 gal
Ni	24	Physocarpus opulus / Ninebark	5 gal
Bt	10	Purshia tridentata / Bitterbrush	1 gal or Dee Pot
Gro	44	Rhus aromatica 'Gro-Low' / Gro-Low Sumac	5 gal
Ts	21	Rhus trilobata / Three-Leaf Sumac	5 gal
Gc	36	Ribes aureum / Golden Currant	5 gal
Sn	38	Symphoricarpos albus / Snowberry	5 gal
	10	Syringa vulgaris 'Monge' / Monge Lilac	5 gal

ANNUALS/PERENNIALS	QTY	BOTANICAL NAME / COMMON NAME	CONT
	41	Gaillardia x grandiflora 'Arizona Sun' / Blanketflower	1 gal
	97	Oenothera berlandieri / Evening Primrose	1 gal
	76	Penstemon strictus / Rocky Mt. Penstemon	1 gal

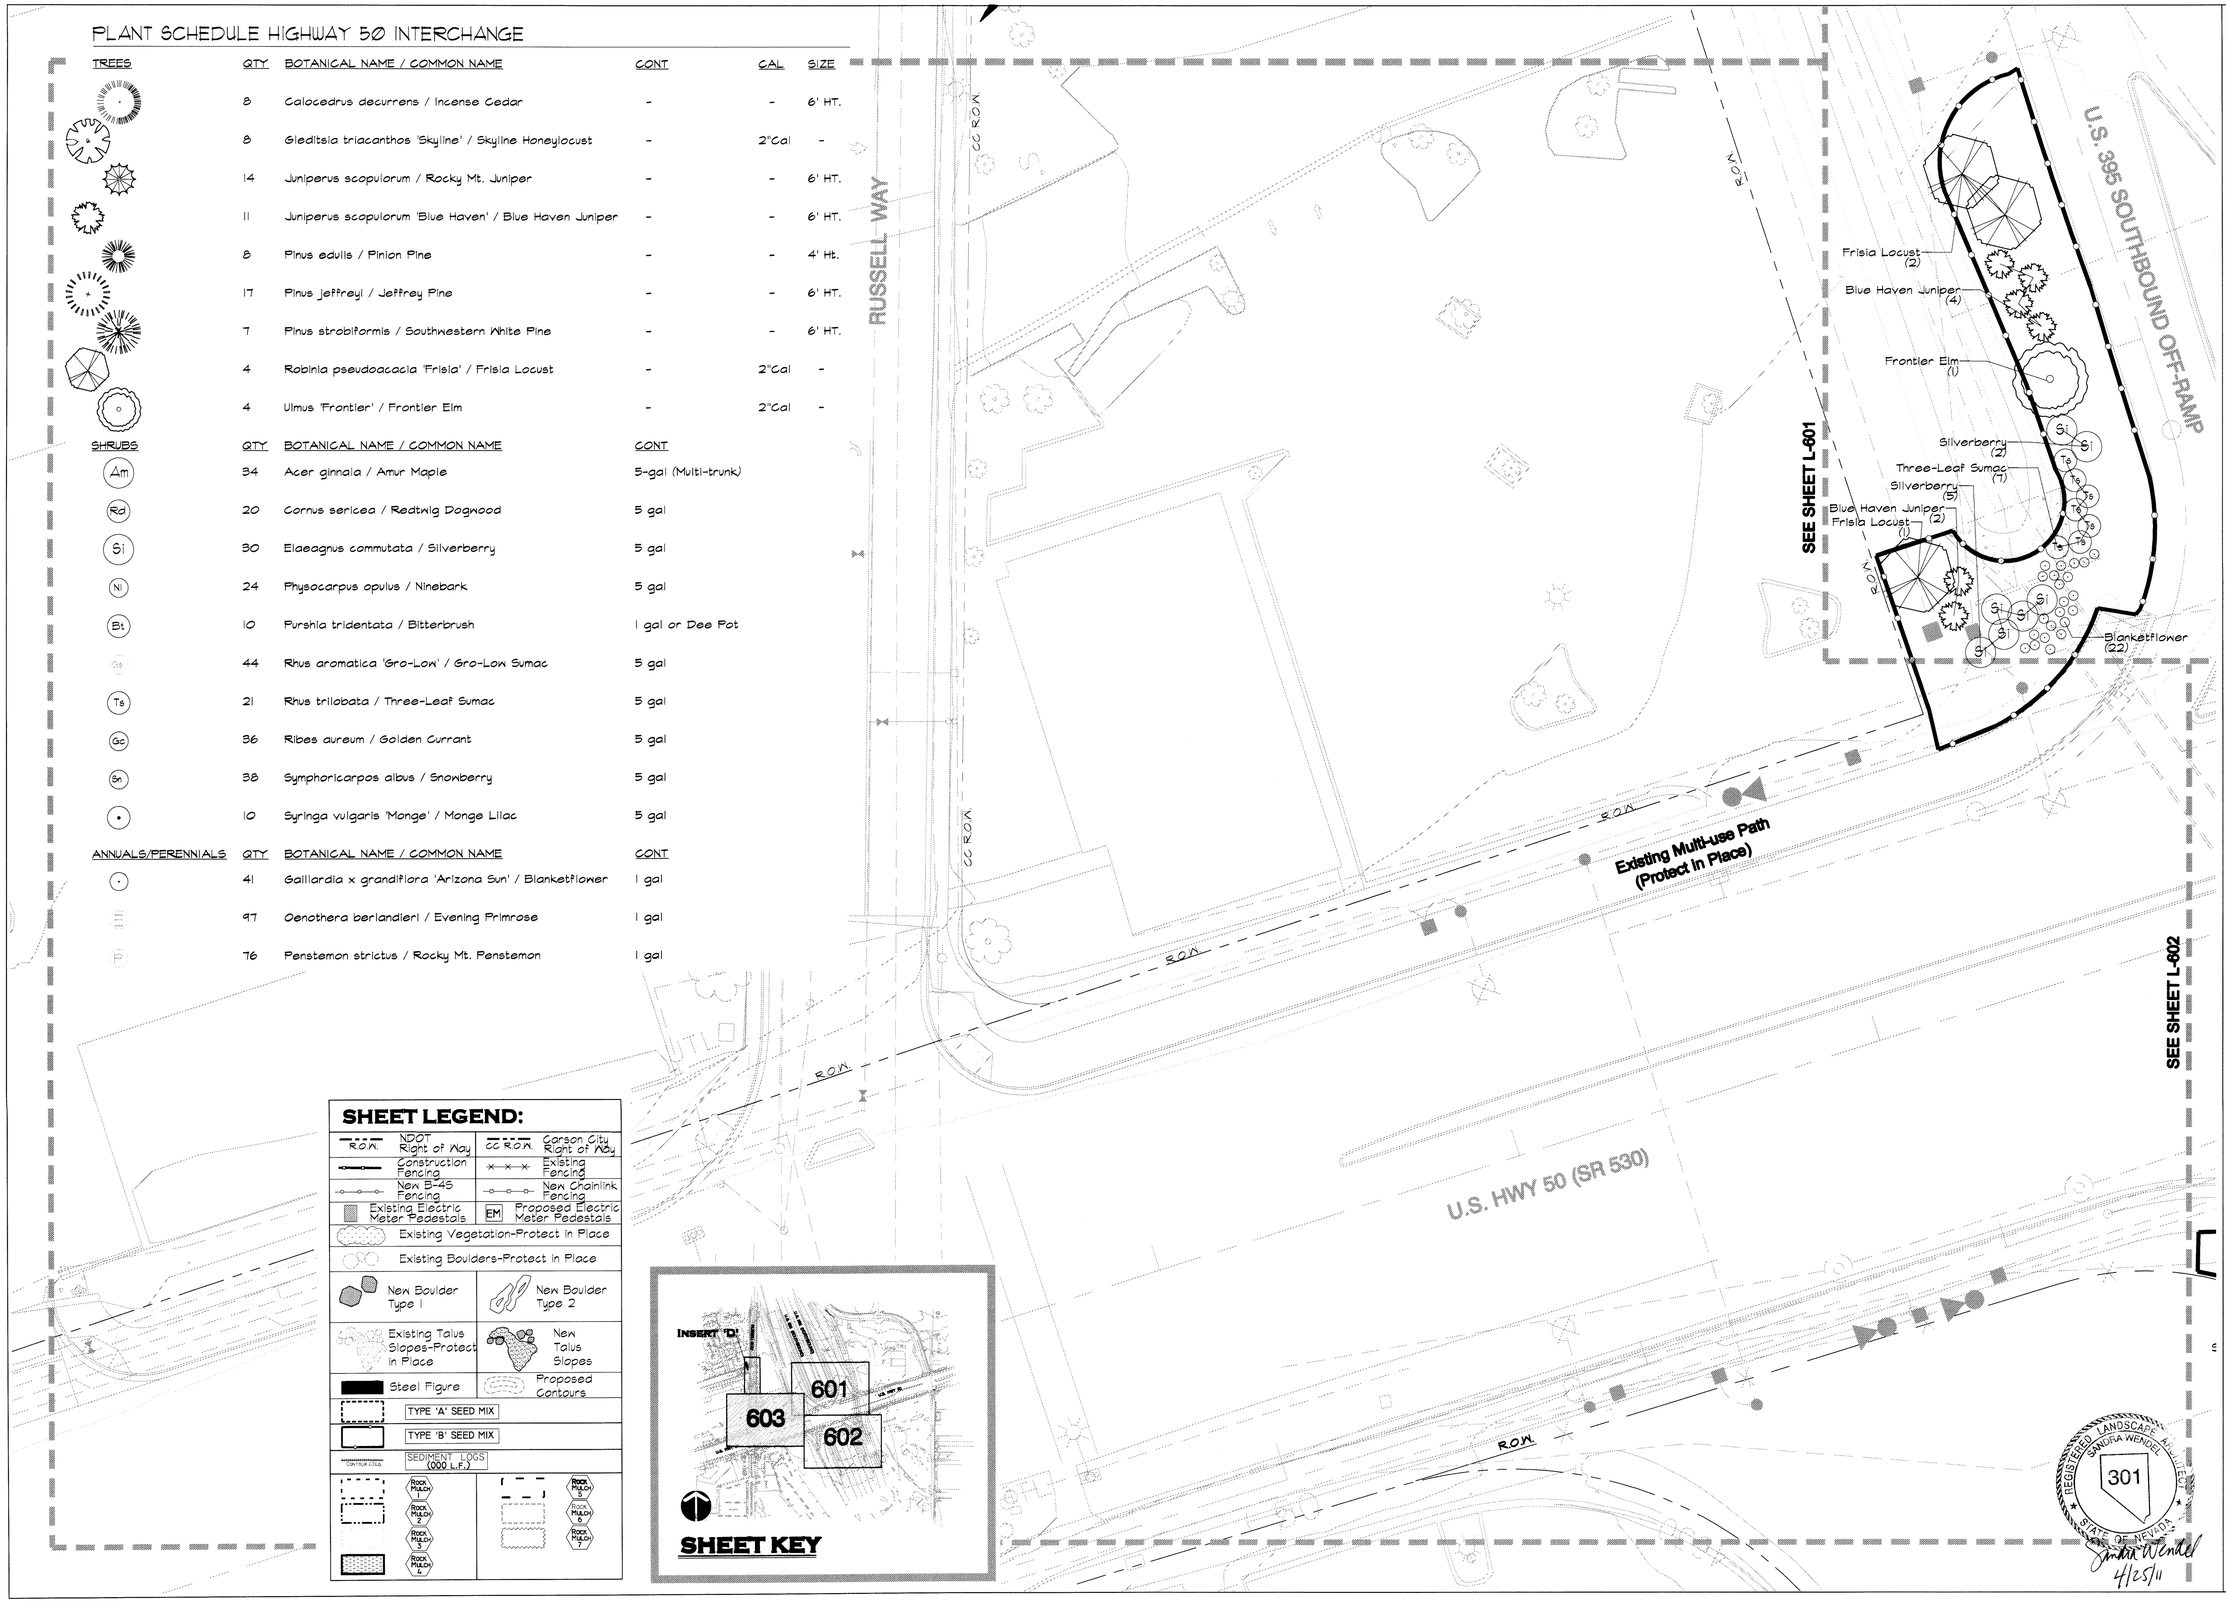

SHEET LEGEND:

R.O.W. NDOT Right of Way	CC R.O.W. Carson City Right of Way
Construction Fencing	Existing Fencing
New B-45 Fencing	New Chainlink Fencing
Existing Electric Meter Pedestals	EM Proposed Electric Meter Pedestals
Existing Vegetation-Protect in Place	
Existing Boulders-Protect in Place	
New Boulder Type 1	New Boulder Type 2
Existing Talus Slopes-Protect in Place	New Talus Slopes
Steel Figure	Proposed Contours
TYPE 'A' SEED MIX	
TYPE 'B' SEED MIX	
CONTOUR LTDG	SEDIMENT LOGS (000 L.F.)
ROCK MULCH 1	ROCK MULCH 5
ROCK MULCH 2	ROCK MULCH 6
ROCK MULCH 3	ROCK MULCH 7
ROCK MULCH 4	

REGISTERED LANDSCAPE ARCHITECT SANDRA WENDEL 301 STATE OF NEVADA
Sandra Wendel 4/25/11

ISSUE RECORD / REVISION:

PURPOSE	DATE:
BID SET	03/11/11

WINSTON ASSOCIATES
4696 Broadway
Boulder, CO 80304
Tel: 303-440-9200
Fax: 303-449-6911
winstonassociates.com

SANDRA WENDEL & ASSOCIATES
1624 10TH STREET, SUITE 3
MINDEN, NV 89423
Ph:775-782-8942 Fx:775-782-8943
SANDRA@SWLSA.COM
NV #301 AND CA #2806

CARSON CITY FREEWAY LANDSCAPING PROJECT CARSON CITY, NEVADA

0 10' 20' 40'
SCALE 1"=20'

PREPARED FOR:

SHEET NAME:
HWY 50 (EAST) INTERCHANGE

DATE: 03/11/11
DRAWN BY: SW
CHECKED BY: SW

SHEET NUMBER:
L-603