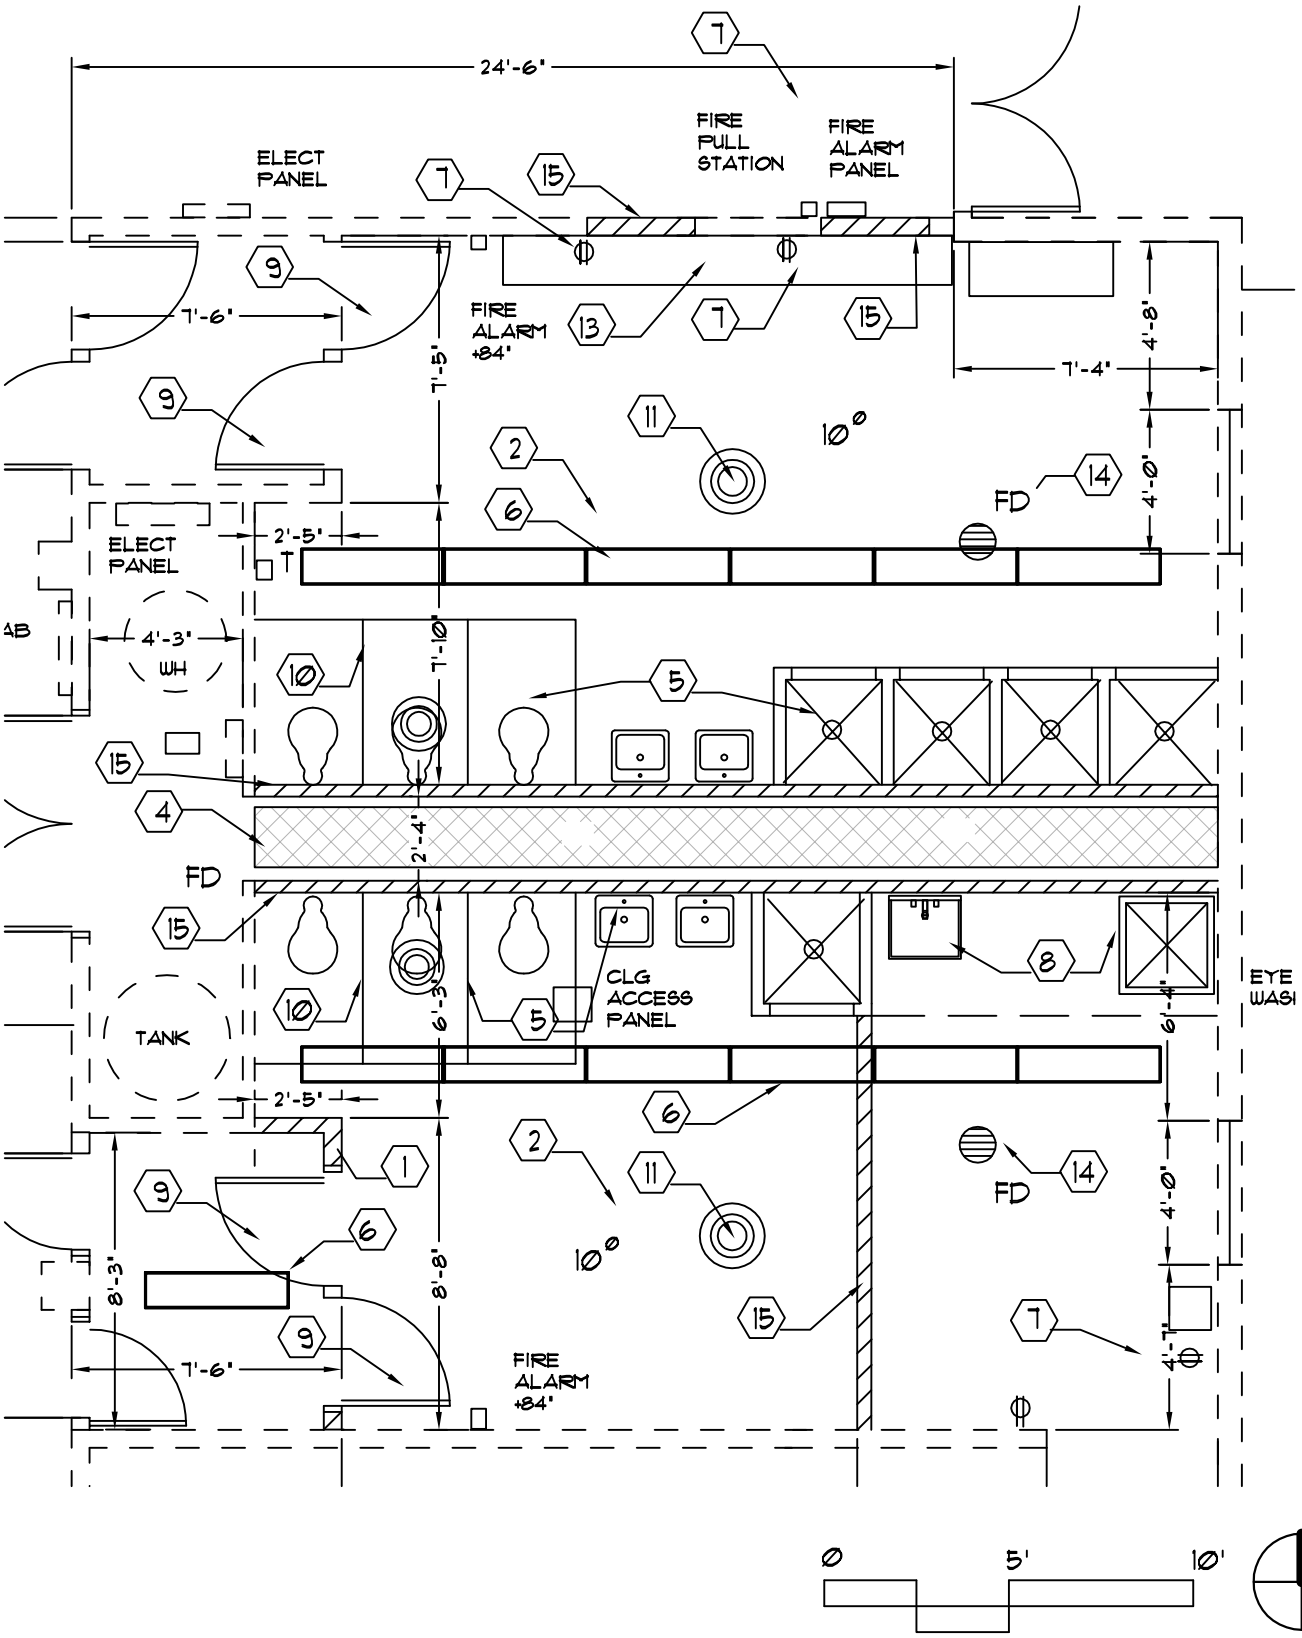

REVISED DEMO PLAN	11/9/10	CA*1
COMMUNITY CTR ADA		
J.P. COPOULOS, ARCHITECT	3/16"=1'-0"	